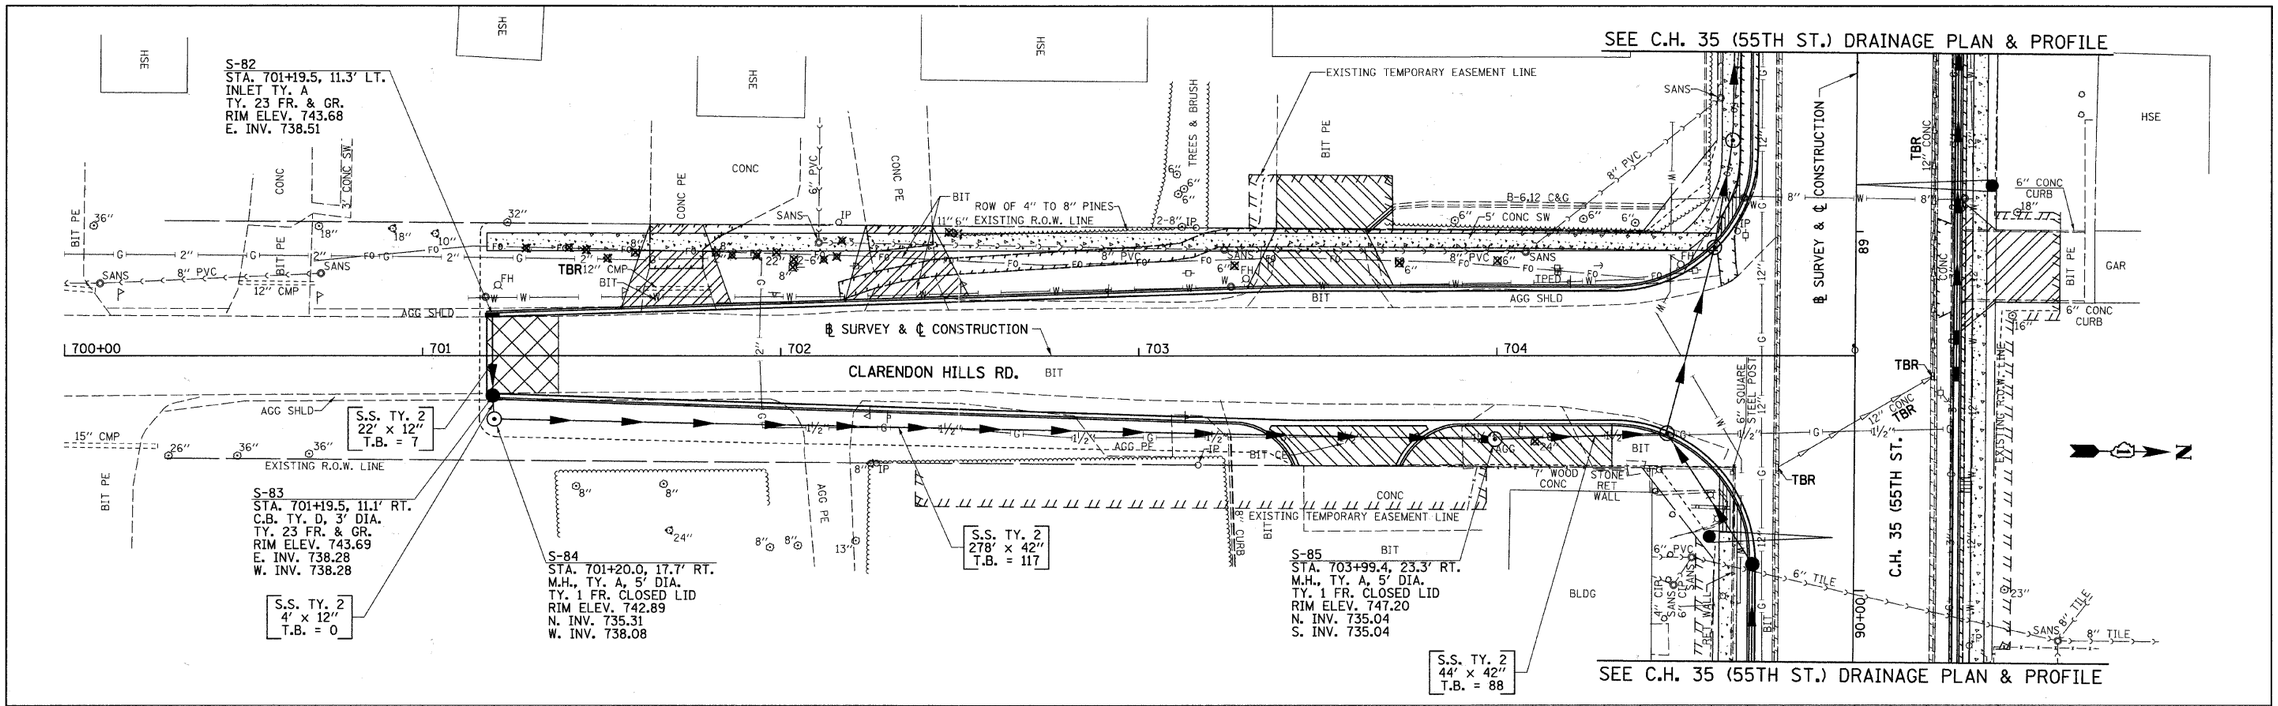

FILE NAME = v:\2791\2791d013.dgn	USER NAME = shughes	DESIGNED -	REVISED -	STATE OF ILLINOIS DEPARTMENT OF TRANSPORTATION	CLARENDON HILLS RD. DRAINAGE PLAN & PROFILE	F.A.U. RTE. 1504	SECTION 94-00302-00-FP	COUNTY DU PAGE	TOTAL SHEETS 240 / SHEET NO. 115
		DRAWN -	REVISED -					CONTRACT NO. 63609	
	PLOT SCALE = 20.0000 ' / IN.	CHECKED -	REVISED -						
	PLOT DATE = 5/19/2011	DATE -	REVISED -		SCALE: H=20 V=5 / SHEET NO. 1 OF 1 SHEETS / STA. 700+00 TO STA. 705+00			ILLINOIS FED. AID PROJECT	