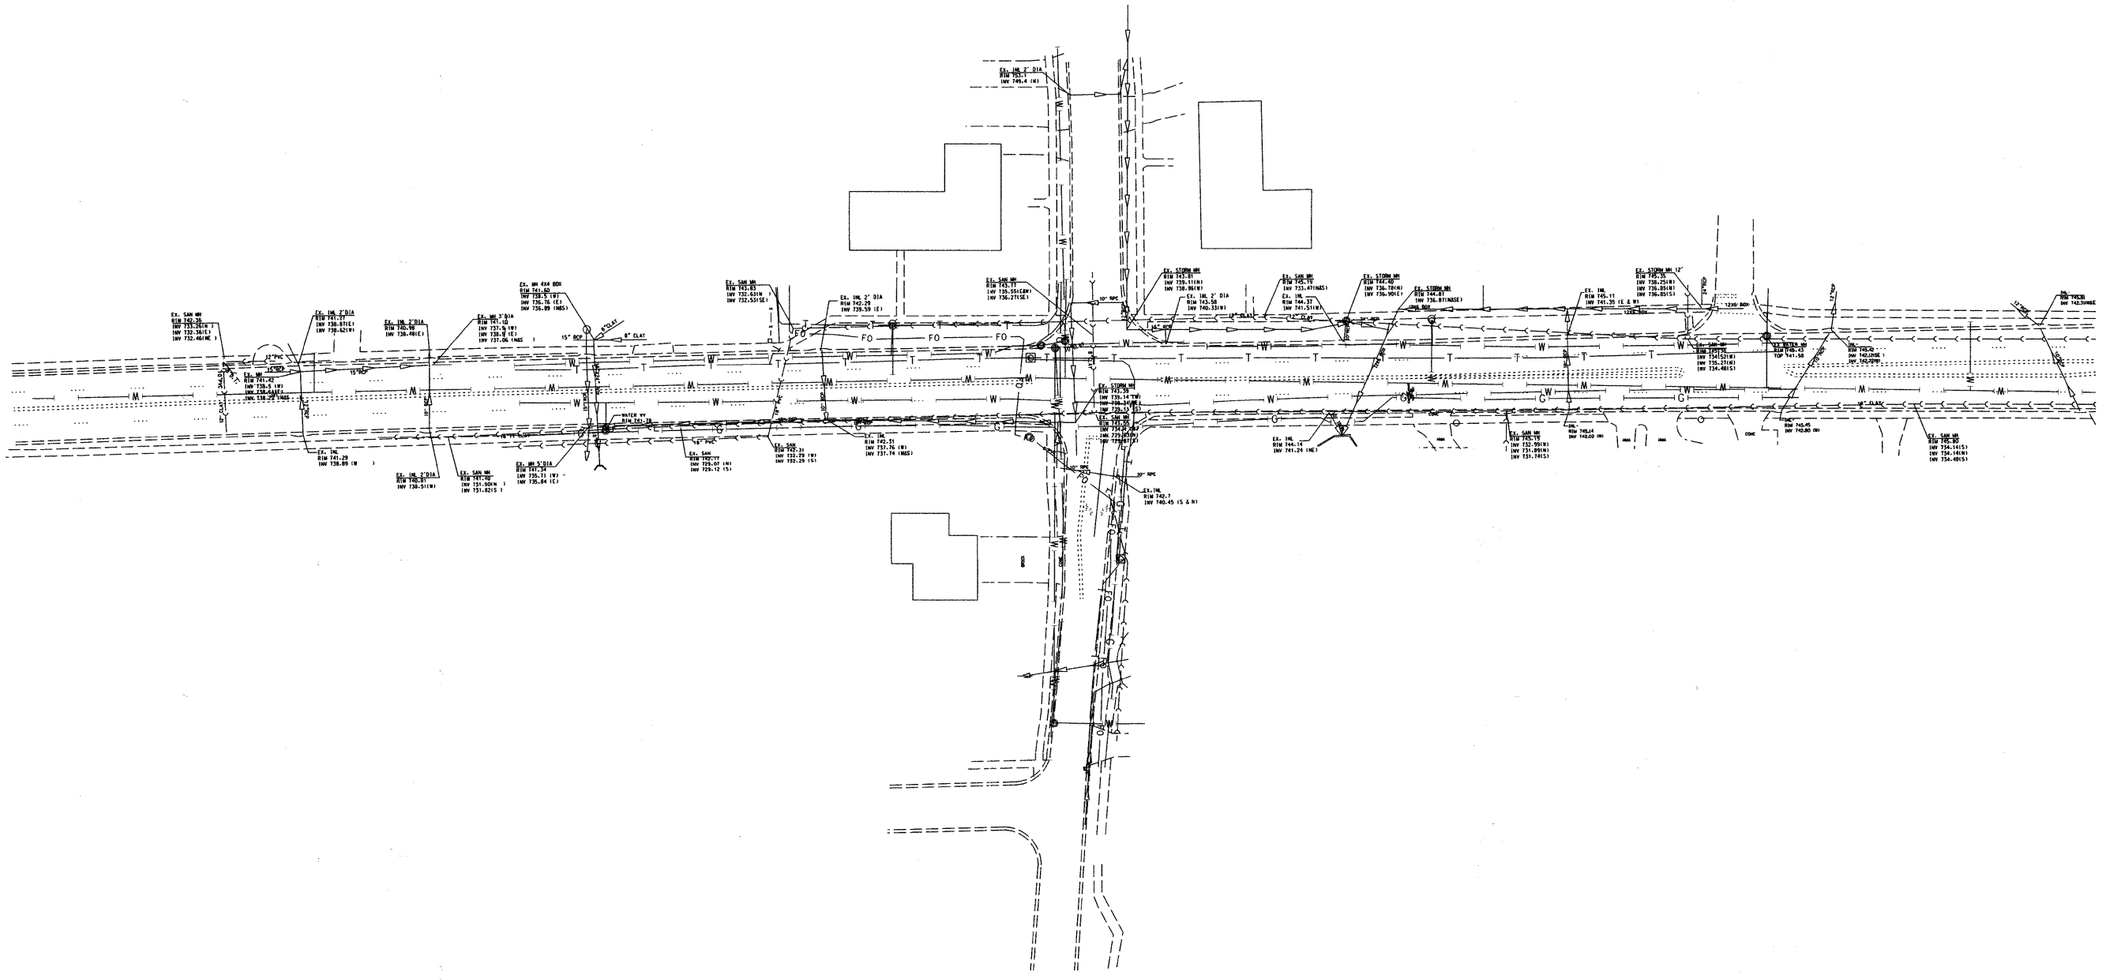

- - - - - - - - - - - - UNKNOWN
—— CTV —— CTV —— CABLE TV
—— T —— T —— TELEPHONE
—— G —— GAS
—— E —— E —— ELECTRIC
—— W —— WATER
—— FO —— FO —— FIBER OPTIC
—— SANITARY SEWER
—— STORM SEWER
TBE TEST HOLE

Utilities shown in color on these plans as depicted in the legend have been investigated by Cardno TBE in accordance with SUE Industry Standards. All other information shown has been provided to Cardno TBE by others. TBE's Quality Level "B" SUE field investigation was performed on 3/25/11. Changes to utilities after 3/25/11 may have been made and therefore may result in variances from this plan. Consideration should be given to updating this plan if deemed advisable prior to final design and construction.

ALL UTILITIES SHOWN QUALITY LEVEL "B" UNLESS NOTED OTHERWISE.

20 0 METERS 20 40
50 0 FEET 50 100

Cardno TBE
CIVIL ENGINEERING * TRANSPORTATION * ENVIRONMENTAL * PLANNING * UTILITY ENGINEERING/LOCATING

TBE Job No. IL06300100
SUE Plan Page: 1 of 1

Utility Quality Level "A" : Test Hole
Utility Quality Level "B" : Designating
Utility Quality Level "C" : Research with Survey
Utility Quality Level "D" : Records Research

DESIGNED	EJ	REVISED
DRAWN	KLC	REVISED
CHECKED	SB	REVISED
DATE	3/31/11	REVISED

Roselle Road and Walnut Street
DuPage County, IL

Client: Millennia Professional Services
Client Project: HSIP-9003 (643)
Client job # : D-91-540-10

TOTAL SHEETS: 49
SHEET NO.: 23