PROJECT ENGINEER: JIM MILLER (309) 671-3451

ROUTE NO.	SECTION	COUNTY	TOTAL SHEETS	SHEET NO.
VAR	*	VAR	38	1
FED. ROAD DIST. NO. 4		ILLINOIS	FED. AID PROJECT	

* D4 SCOUR MITIGATION 2011

FOR INDEX OF SHEETS
SEE SHEET 2

STATE OF ILLINOIS
DEPARTMENT OF TRANSPORTATION
DIVISION OF HIGHWAYS

PLAN FOR PROPOSED FEDERAL AID HIGHWAY

VARIOUS ROUTES
VARIOUS COUNTIES
SECTION D4 SCOUR MITIGATION 2011
C-94-113-10

LIST OF STANDARDS

NUMBER
00001-06
701001-02
701006-03
701011-02
701201-04
701301-04
701426-04
720001-01

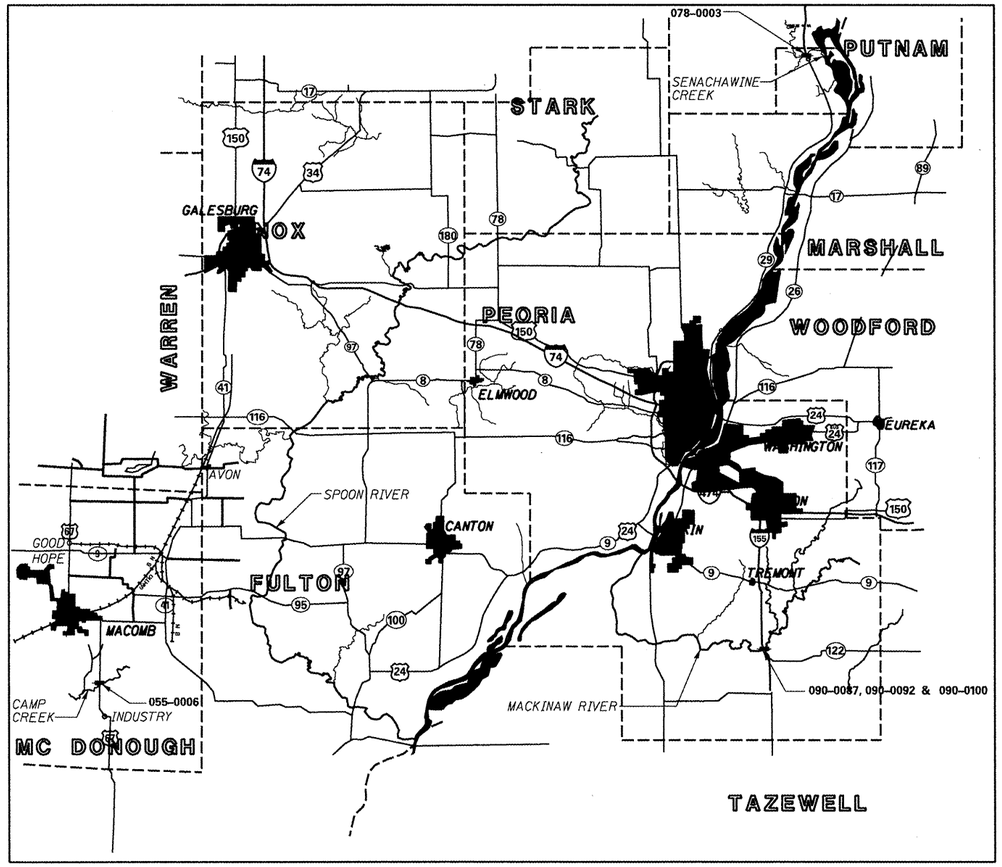

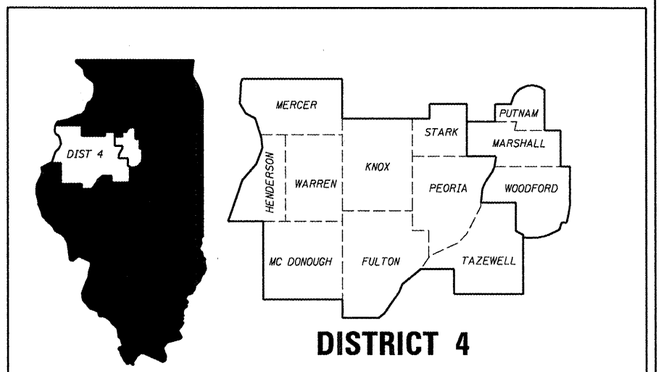

DISTRICT 4

D - 94 - 056 - 10

DESCRIPTION OF WORK

INSTALLATION OF SCOUR COUNTERMEASURES AT 4 BRIDGES INCLUDING MINIMAL CHANNEL SHAPING AND EXCAVATION WITH PLACEMENT OF RIPRAP TO PROTECT BRIDGE SUBSTRUCTURE UNITS.

TOTAL SHEETS = 38

N

ENGLISH RATIOS

0 5' 10'
1" = 5'
0 10' 20'
1" = 10'
0 10' 20' 40'
1" = 20'
0 30' 60'
1" = 30'
0 50' 10'
1" = 50'

PLANS HAVE BEEN PREPARED USING STANDARD ENGINEERING SCALES. REPRODUCED PLANS WILL NOT CONFORM TO STANDARD SCALES. IN MAKING MEASUREMENTS ON REPRODUCED PLANS, THE ABOVE SCALES MAY BE USED.

J.U.L.I.E.
JOINT UTILITY LOCATION INFORMATION FOR EXCAVATION
1-800-892-0123

STATE OF ILLINOIS
DEPARTMENT OF TRANSPORTATION
DIVISION OF HIGHWAYS

SUBMITTED 5/23 20 11
Joseph E. Crowe
DEPUTY DIRECTOR OF HIGHWAYS, REGION ENGINEER

July 1 20 11
Scott E. Stitt P.E. for
acting ENGINEER OF DESIGN AND ENVIRONMENT

July 1 20 11
Christine M. Reed for
DIRECTOR OF HIGHWAYS, CHIEF ENGINEER

CONTRACT NO. 68990
CATALOG NO. 34470-00D

PRINTED BY THE AUTHORITY OF THE STATE OF ILLINOIS