INTERSECTION STRIPING DETAIL
FOR IL 37 AND NEWBY AVE.

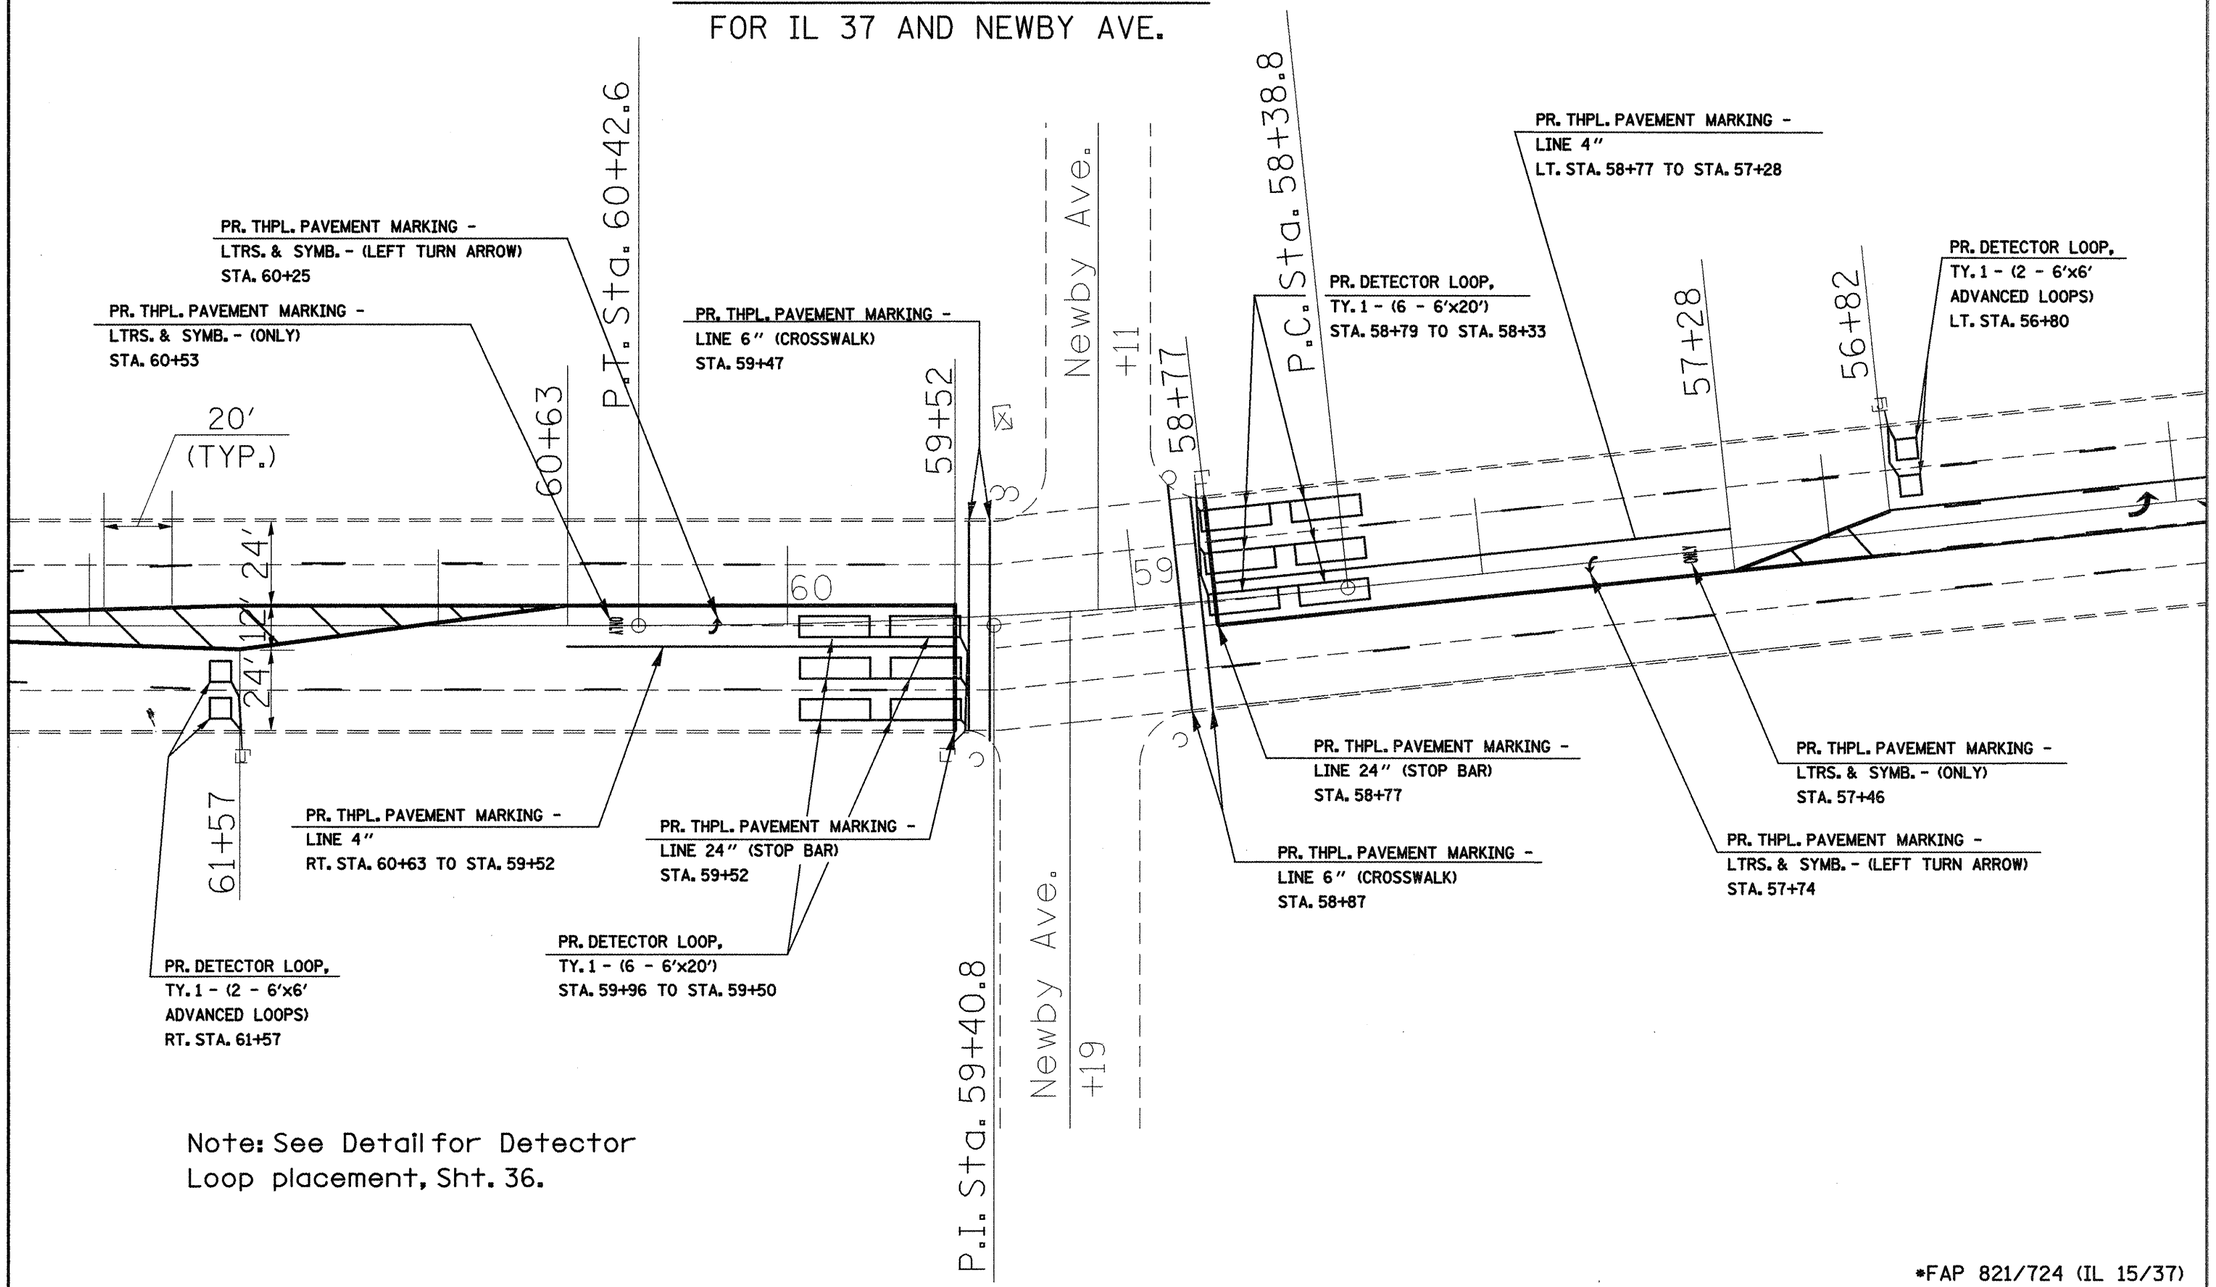

Note: See Detail for Detector Loop placement, Sht. 36.

*FAP 821/724 (IL 15/37)

FILE NAME = c:\pw_work\pwidot\mccordkr\d0255706\78248-shts.dgn	USER NAME = mccordkr	DESIGNED - ____	REVISED - ____ ____
	PLOT SCALE = 40.0000 ' / in.	DRAWN - ____	REVISED - ____ ____
	PLOT DATE = 5/11/2011	CHECKED - ____	REVISED - ____ ____
		DATE - ____	REVISED - ____ ____

STATE OF ILLINOIS
DEPARTMENT OF TRANSPORTATION

INTERSECTION OF IL 37 & NEWBY AVE. STRIPING DETAIL

SCALE: ____ SHEET NO. __ OF ___ SHEETS STA. ____ TO STA. ____

F.A.P. RTE.	SECTION	COUNTY	TOTAL SHEETS	SHEET NO.
*	(137,15,1)BS-4	JEFFERSON	37	33
		CONTRACT NO. 78248		
		ILLINOIS FED. AID PROJECT		