ROUTE	SECTION	COUNTY	TOTAL SHEETS	SHEET NO.
	10-00003-00-BT	SALINE	25	4
	SVCD BIKE TRAIL - PHASE 2			
	PROJ. NO. TE-00D9(112)	CONTRACT NO. 99459		

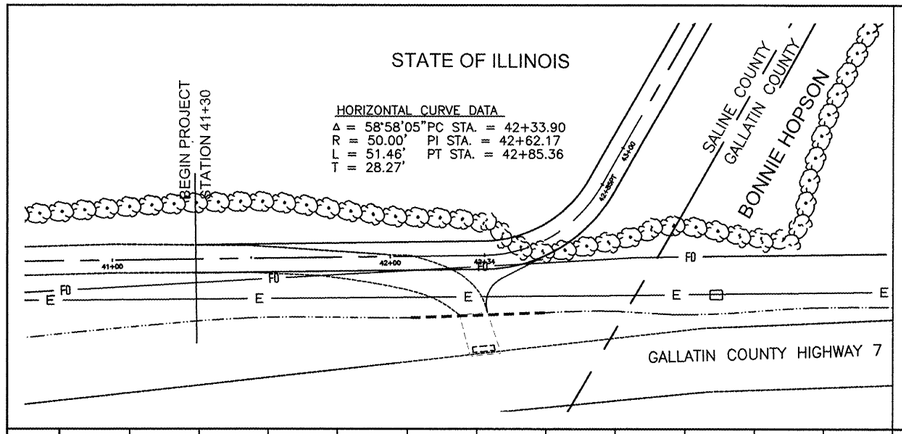

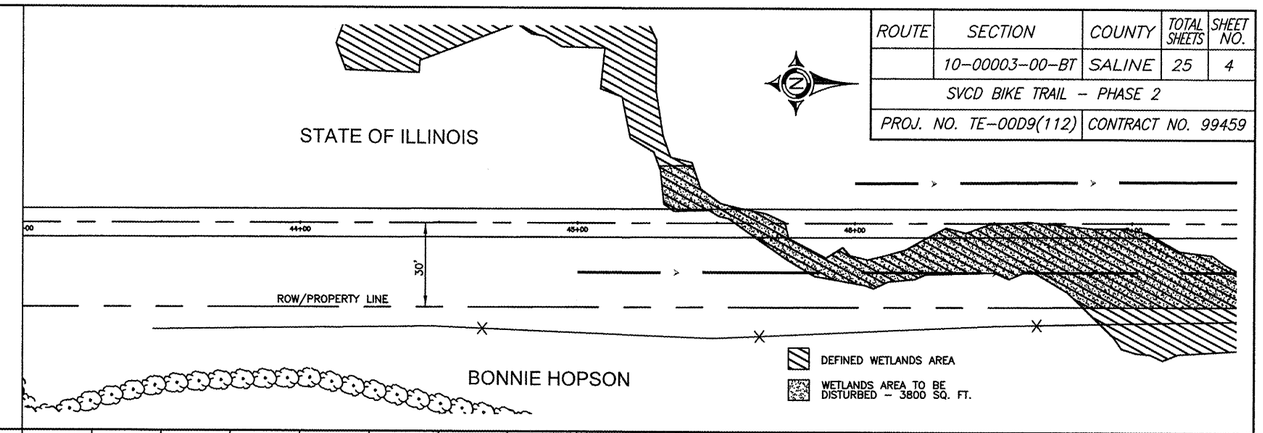

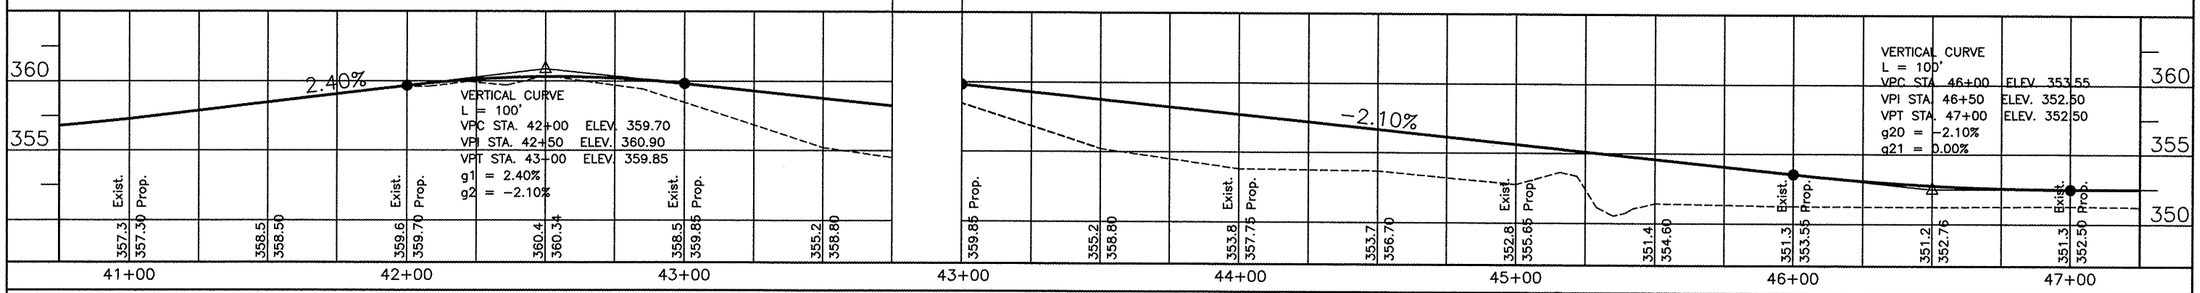

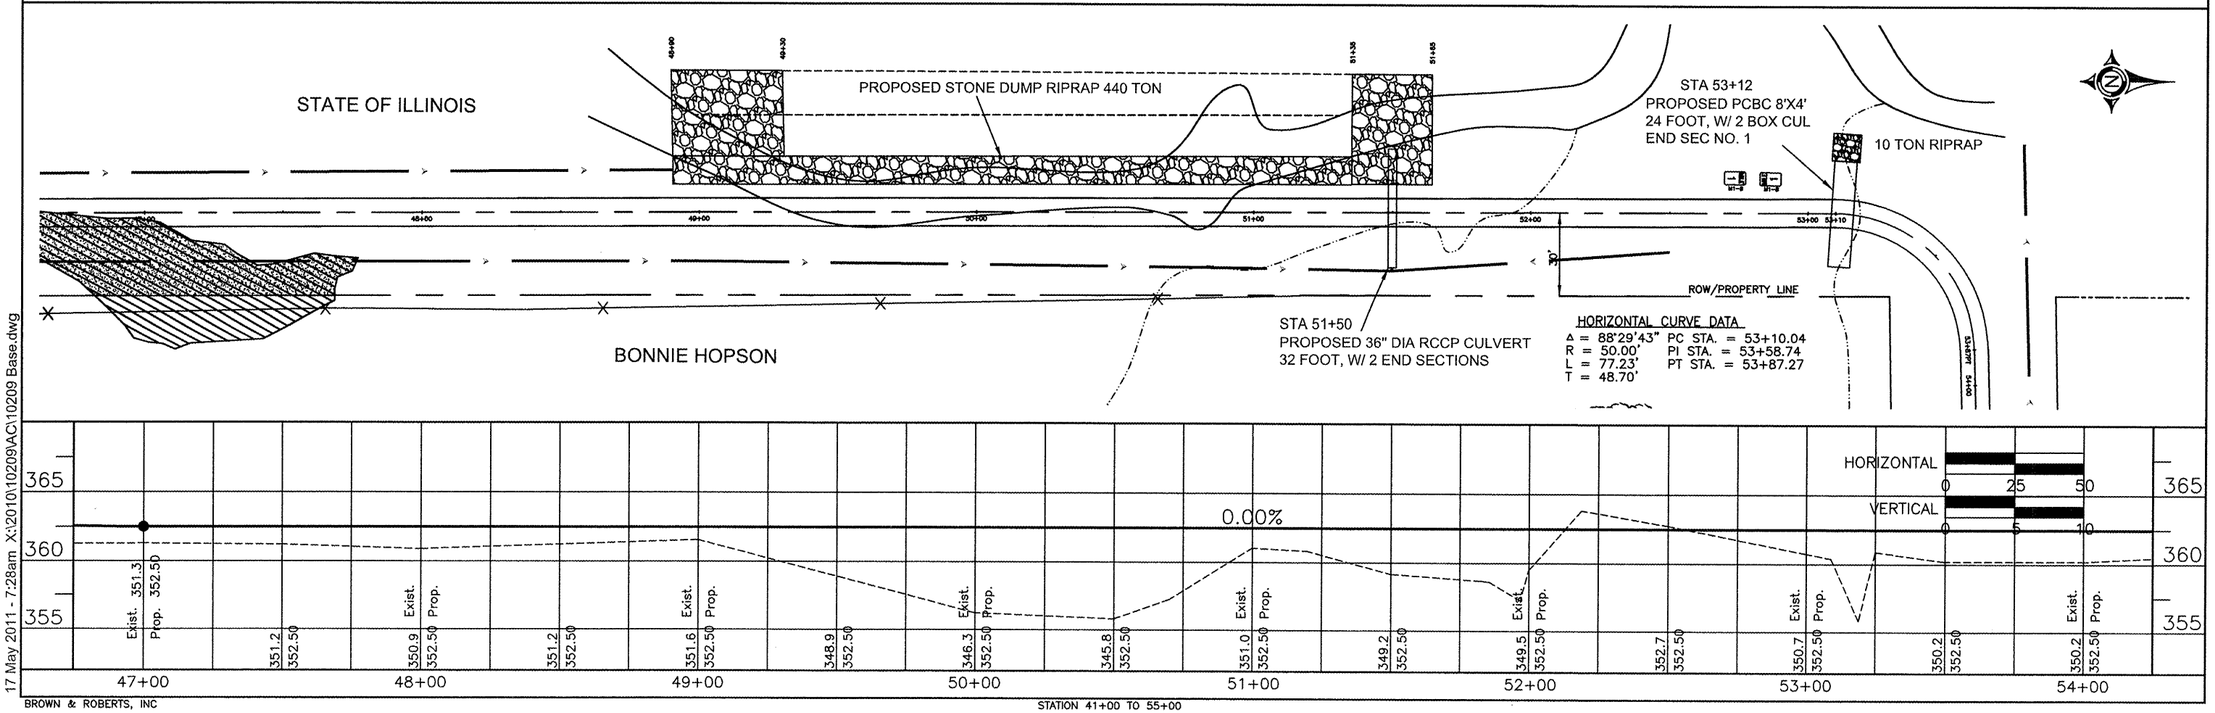

17 May 2011 - 7:28am X:\2010\10209\AC\10209 Base.dwg

BROWN & ROBERTS, INC

STATION 41+00 TO 55+00