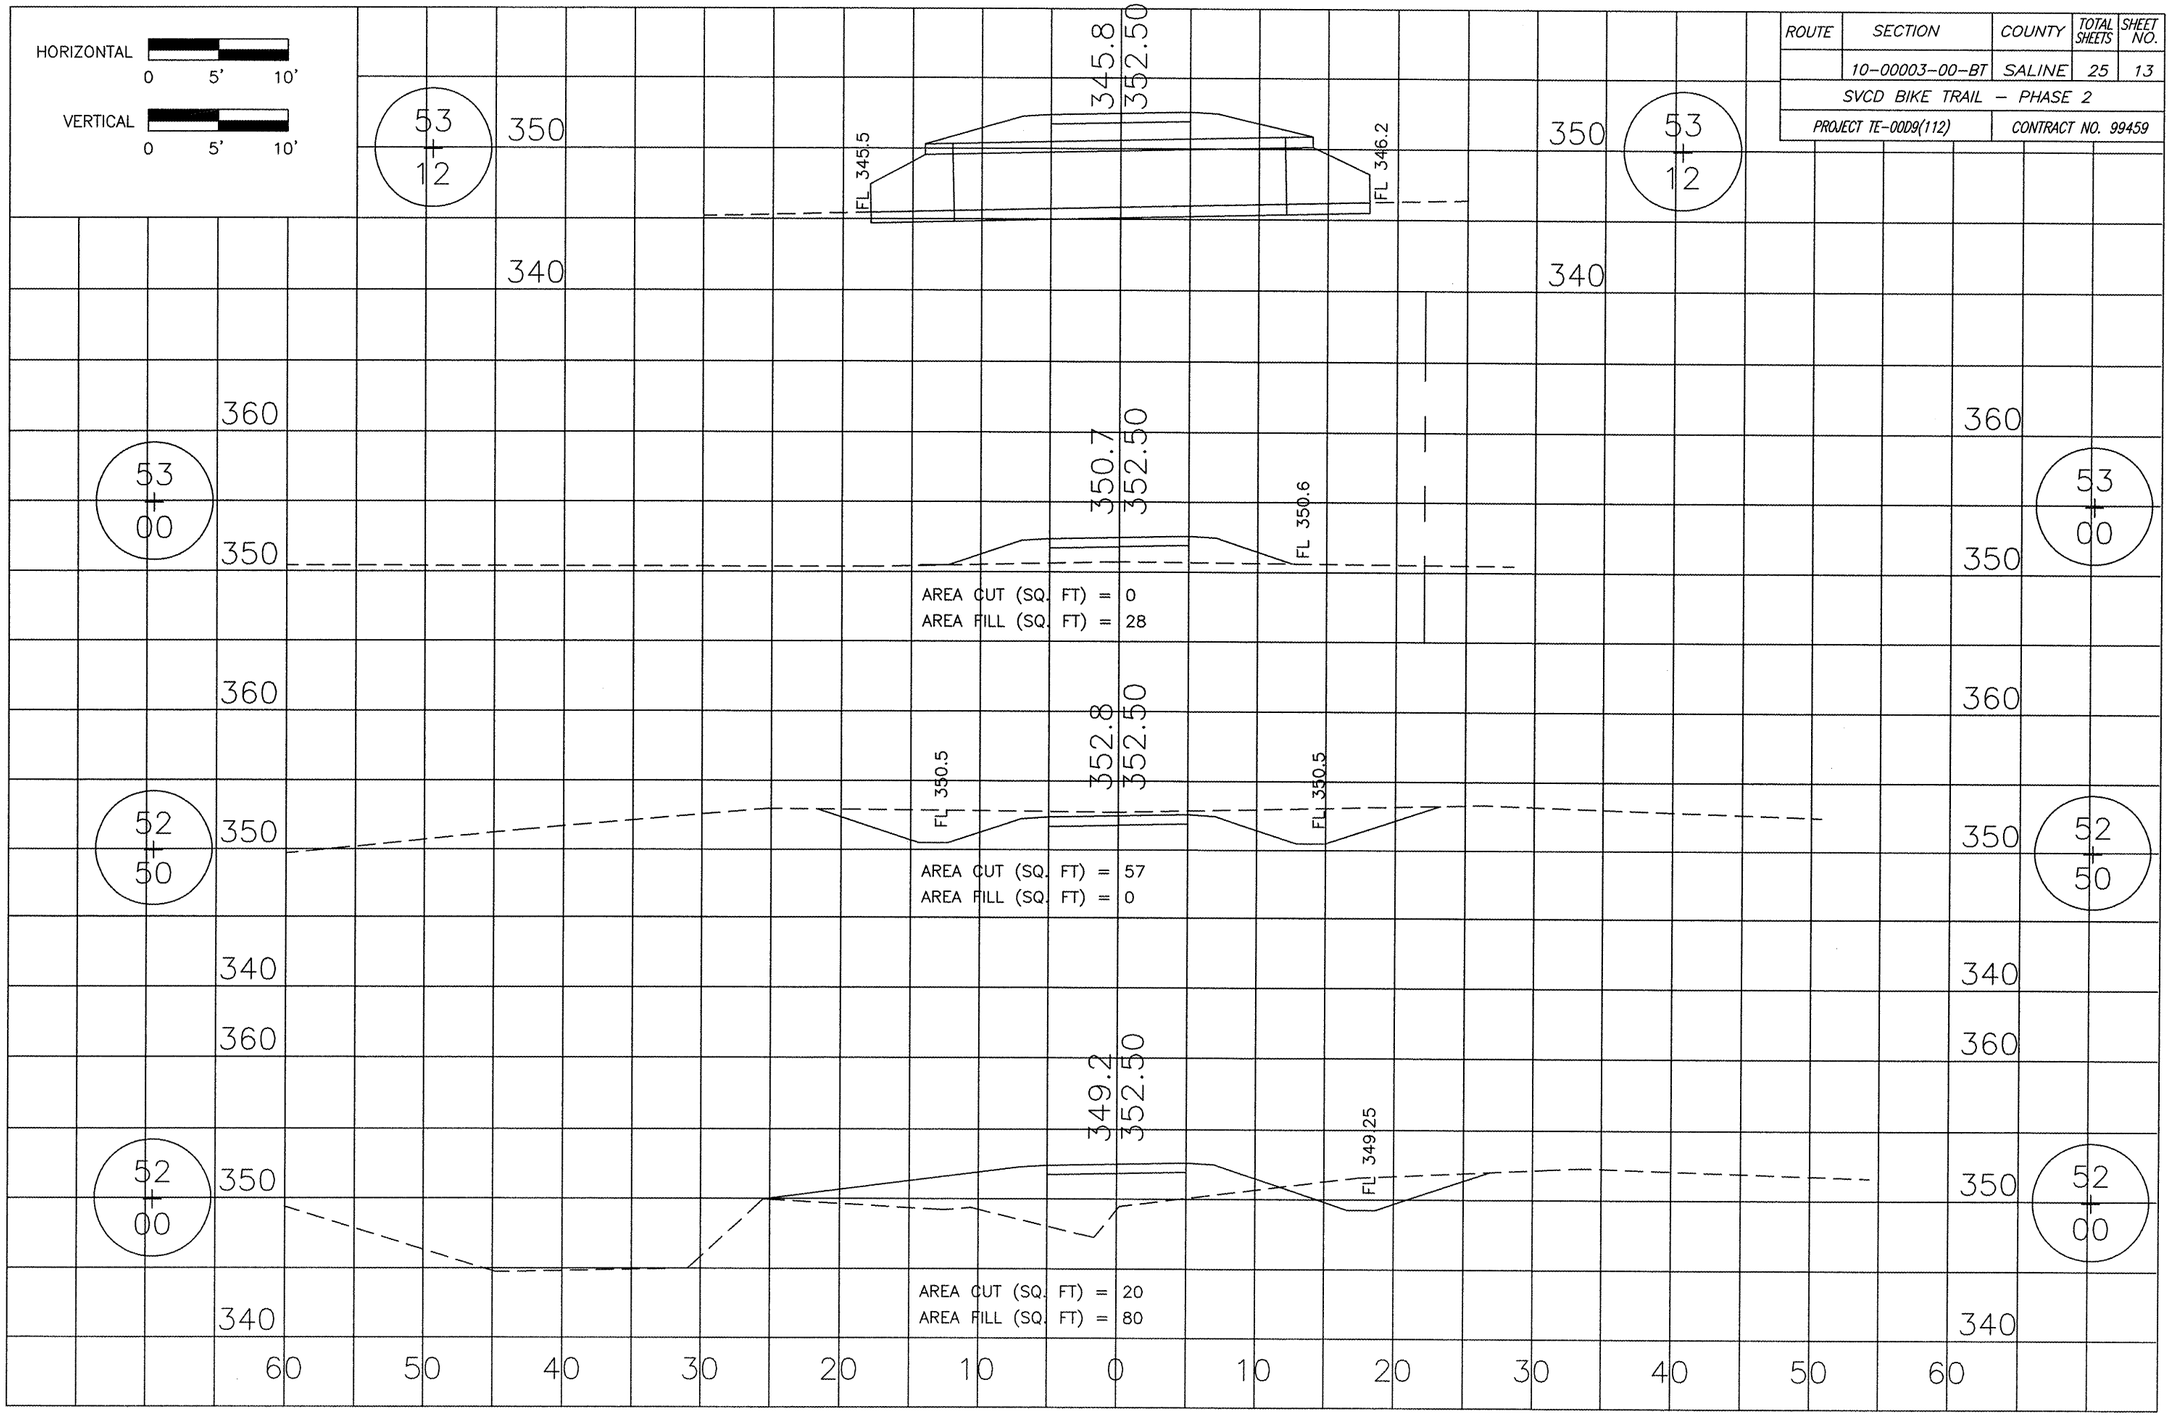ROUTE	SECTION	COUNTY	TOTAL SHEETS	SHEET NO.
	10-00003-00-BT	SALINE	25	13
SVCD BIKE TRAIL – PHASE 2				
PROJECT TE-00D9(112)		CONTRACT NO. 99459