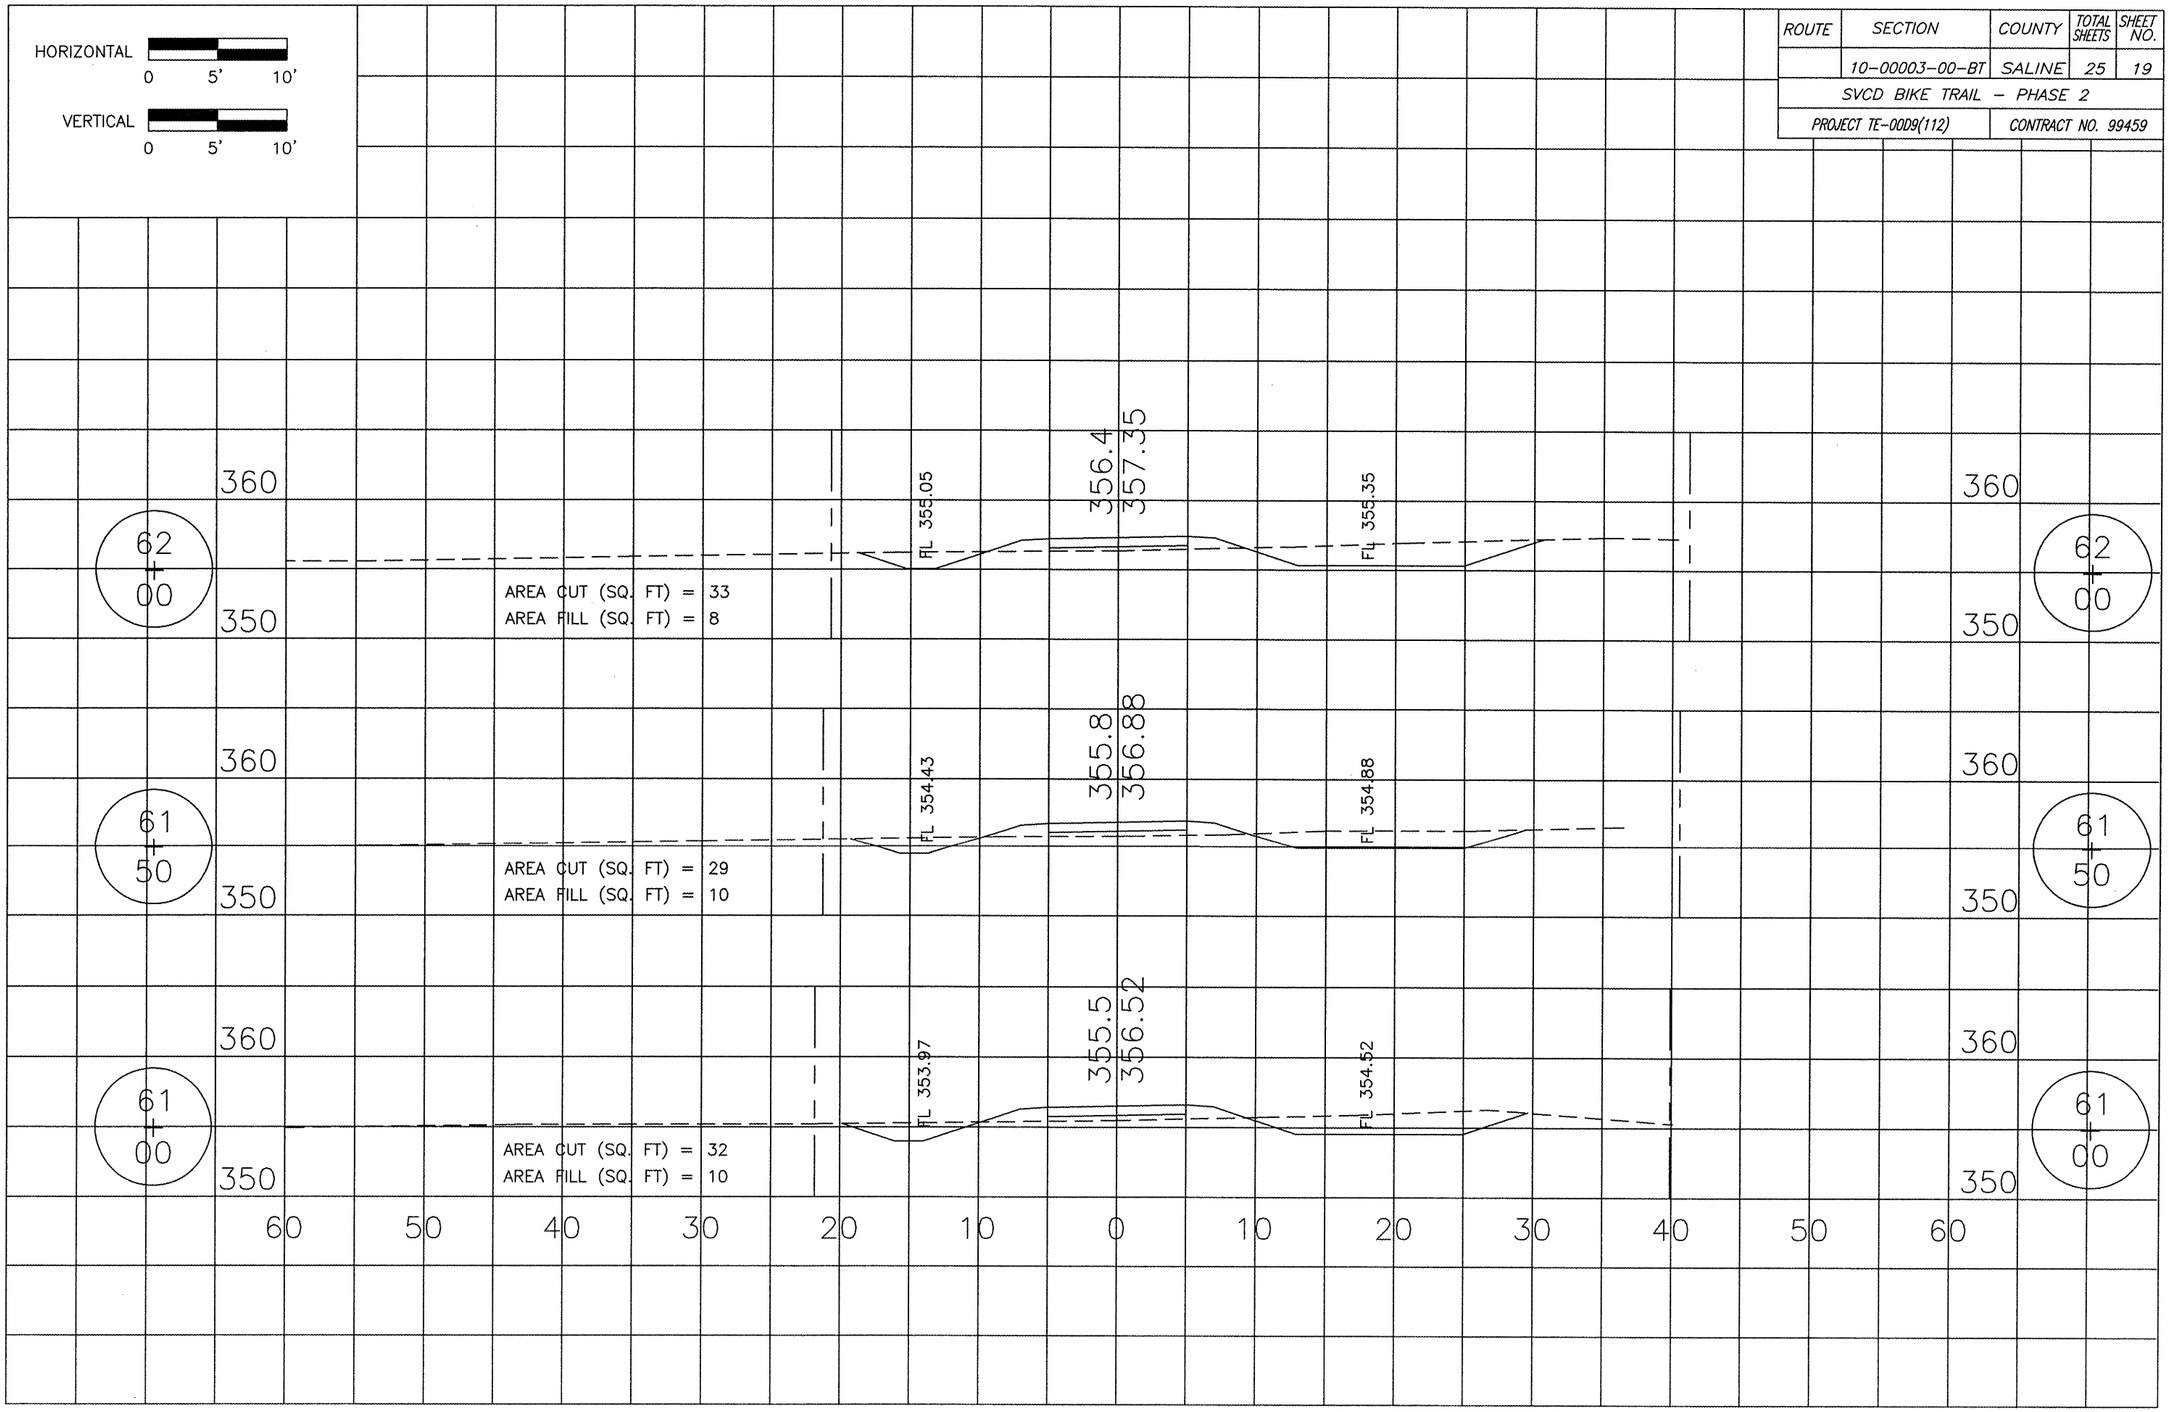| ROUTE | SECTION | COUNTY | TOTAL SHEETS | SHEET NO. |
|---|---|---|---|---|
| | 10-00003-00-BT | SALINE | 25 | 19 |
| SVCD BIKE TRAIL - PHASE 2 | | | | |
| PROJECT TE-00D9(112) | | CONTRACT NO. 99459 | | |