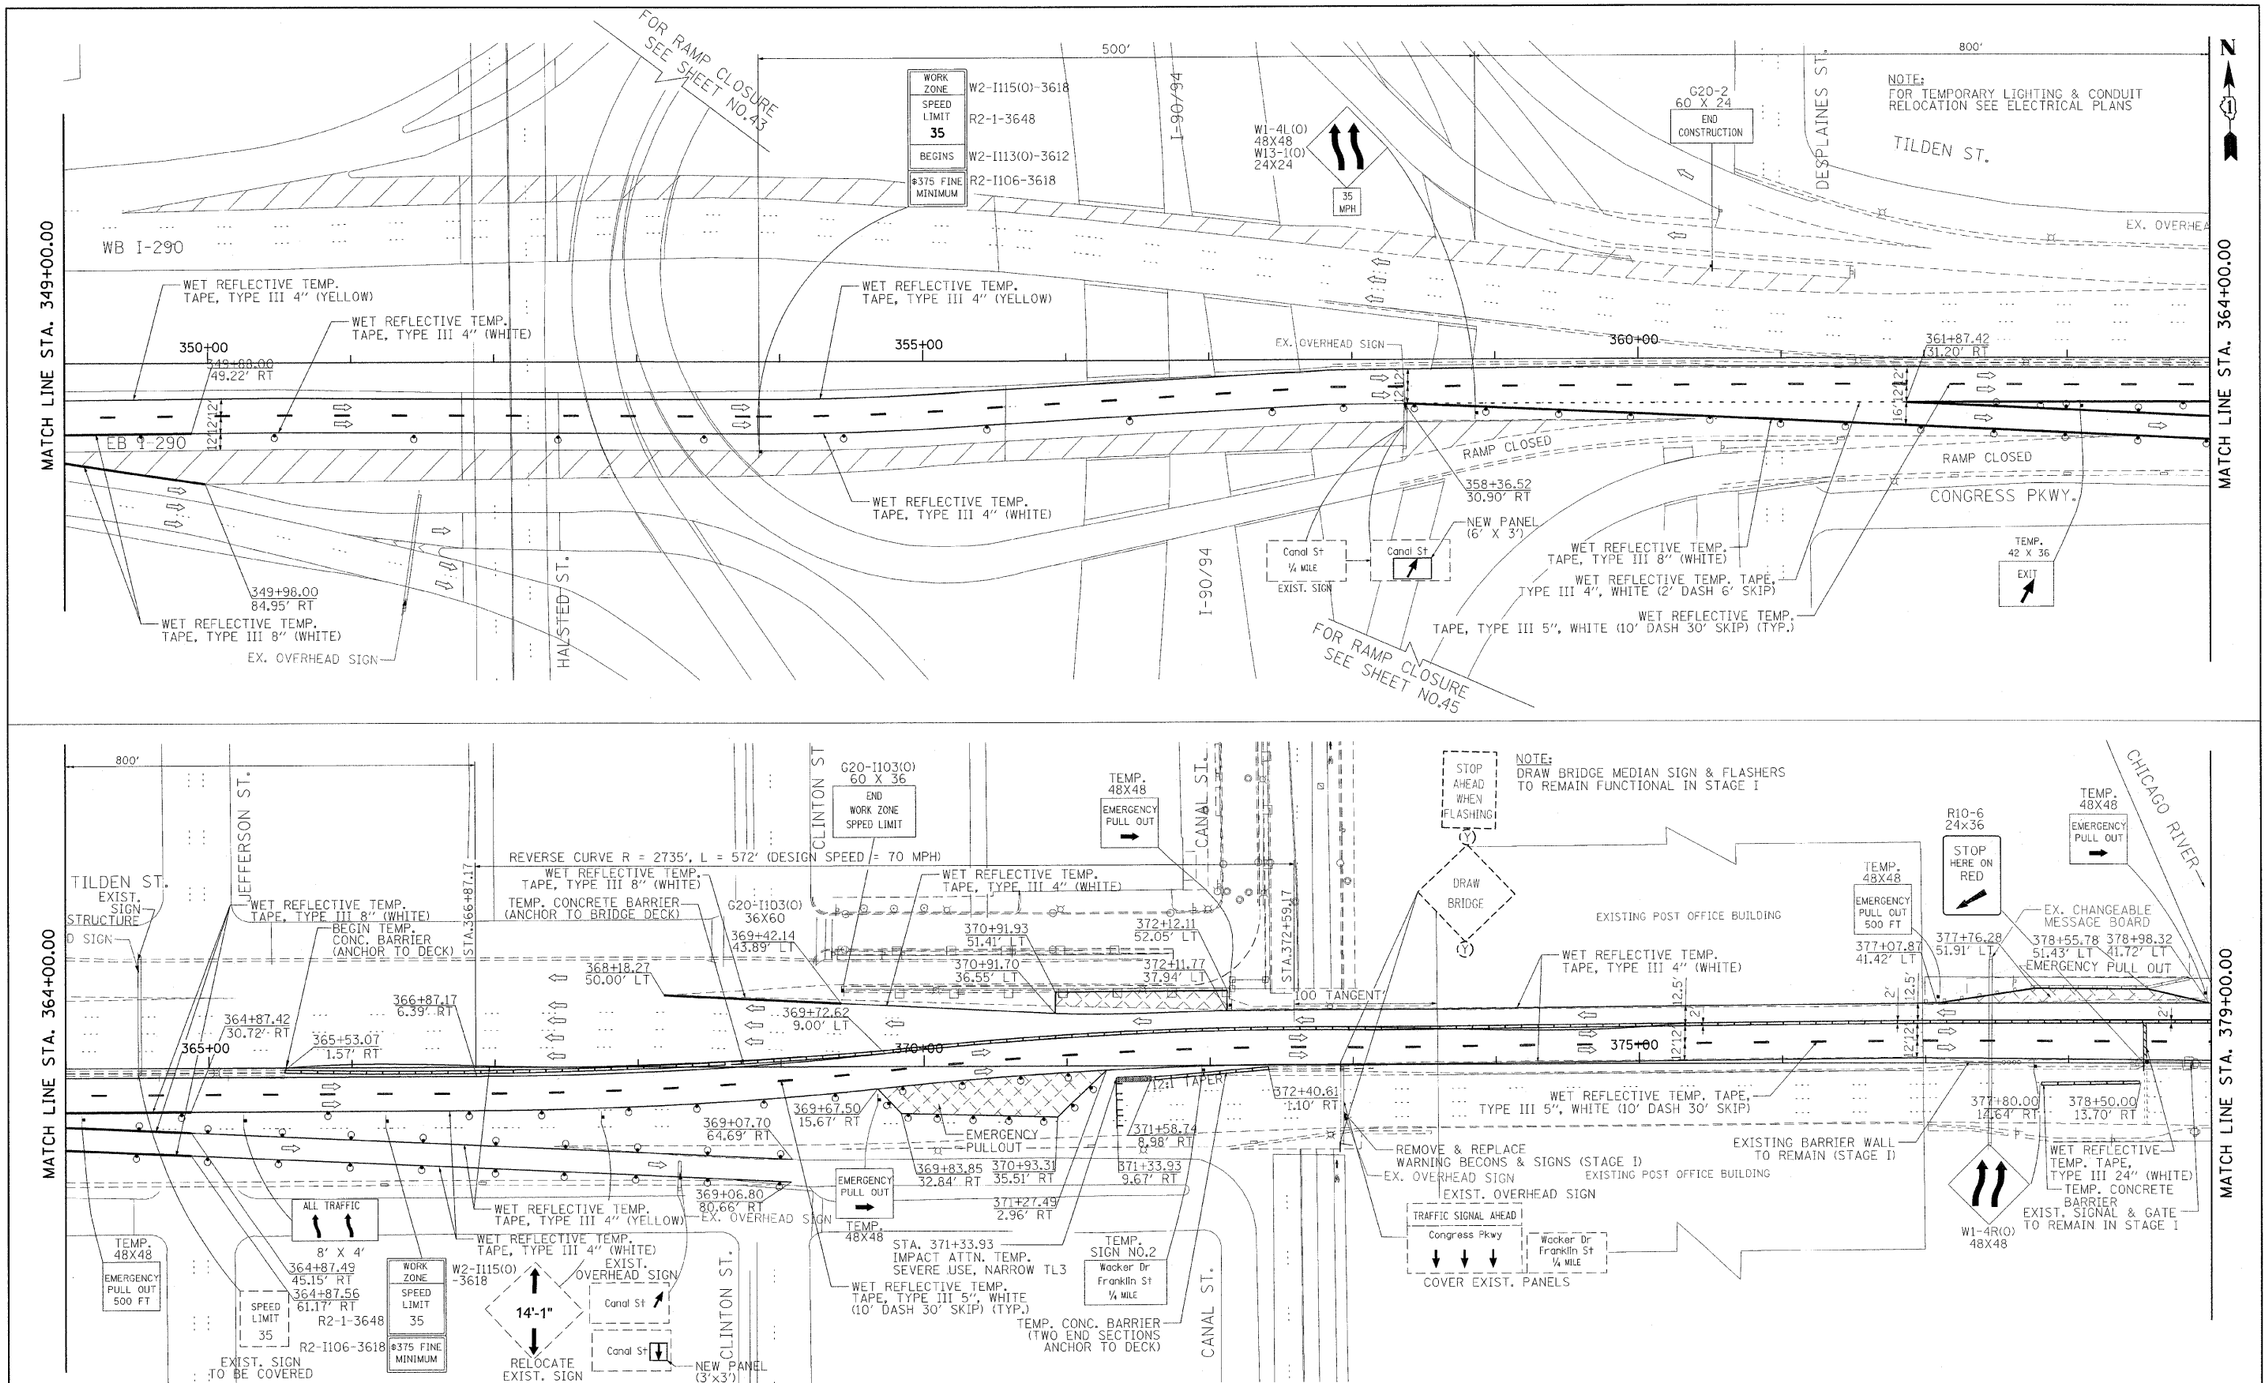

PB Americas, Inc. 230 WEST MONROE STREET, SUITE 900 CHICAGO, IL. 60606	USER NAME = #USER#	DESIGNED - DM	REVISED -	**STATE OF ILLINOIS DEPARTMENT OF TRANSPORTATION**
	FILE NAME = #FILENAME#	DRAWN - MS	REVISED -	
	PLOT SCALE = #SCALE#	CHECKED - DS	REVISED -	
	PLOT DATE = 5/7/2009	DATE - 5/08/09	REVISED -	

CONGRESS PARKWAY OVER SOUTH BRANCH OF THE CHICAGO RIVER
SUGGESTED STAGES OF CONSTRUCTION AND TRAFFIC CONTROL PLANS - STAGE 1

SCALE: 1" = 50' | SHEET NO. 35 OF 83 SHEETS | STA. 377+01.00 TO STA. 382+45.28

F.A.P RTE.	SECTION	COUNTY	TOTAL SHEETS	SHEET NO.
389	2424-2B-R	COOK	398	35
		CONTRACT NO. 60D61		
FED. ROAD DIST. NO. 1 | ILLINOIS | FED. AID PROJECT				