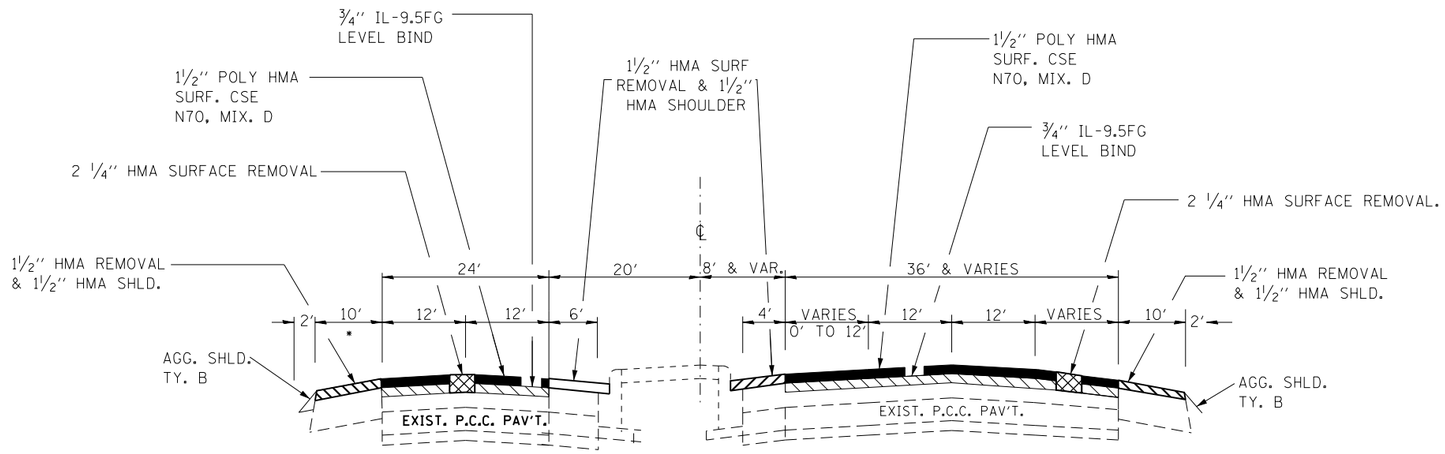

TYPICAL SECTION NO. 5

STA. 71+60 TO STA. 72+44.50
* STA. 49+37 TO STA. 55+70
BRIDGE OMISSION 47+18 -49+37

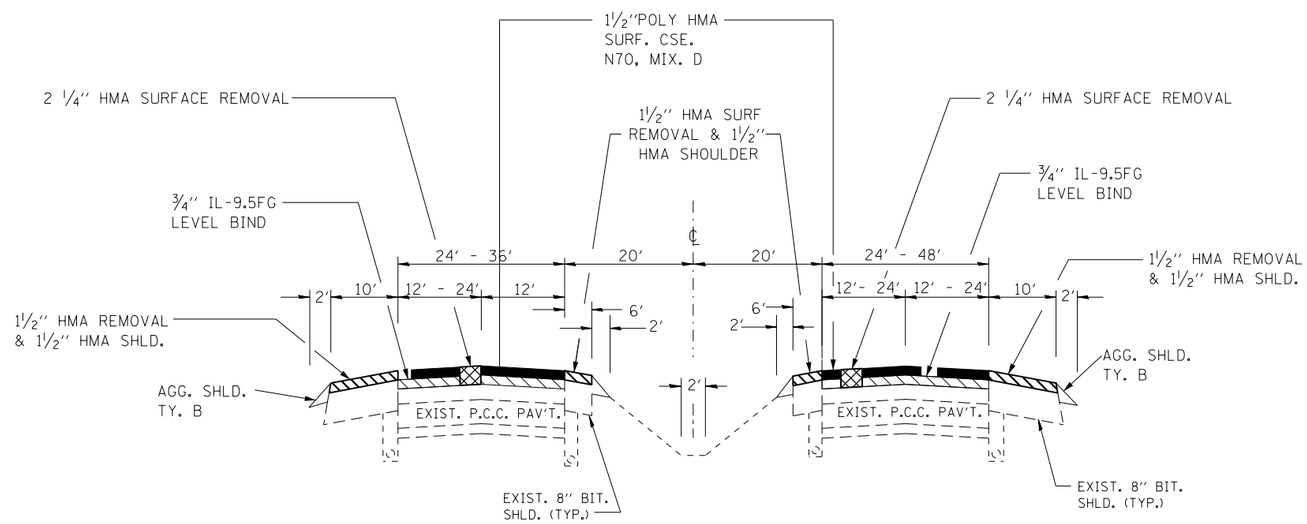

TYPICAL SECTION NO. 6

STA 34+17 TO STA 38+08
STA. 55+70 TO STA. 67+84
STA. 77+05 TO STA. 87+60.82
STA. 100+20TO STA. 125+59.29
(CURB & MEDIAN TYPICAL NOT SHOWN AT
MIDWAY RD)

FILE NAME =	USER NAME = duncanbd	DESIGNED -	REVISED -	STATE OF ILLINOIS DEPARTMENT OF TRANSPORTATION	TYPICAL SECTIONS	F.A.P. RTE.	SECTION	COUNTY	TOTAL SHEETS	SHEET NO.
c:\pw_work\pwidot\duncanbd\d0296614\D36	6C07-sht-typical.dgn	DRAWN -	REVISED -			46	(1.1Z)RS-4	LASALLE	54	10
	PLOT SCALE = 5000.0000 ' / in.	CHECKED -	REVISED -					CONTRACT NO. 66C07		
	PLOT DATE = 6/14/2014	DATE -	REVISED -		SCALE: SHEET OF SHEETS STA. TO STA.		ILLINOIS FED. AID PROJECT			