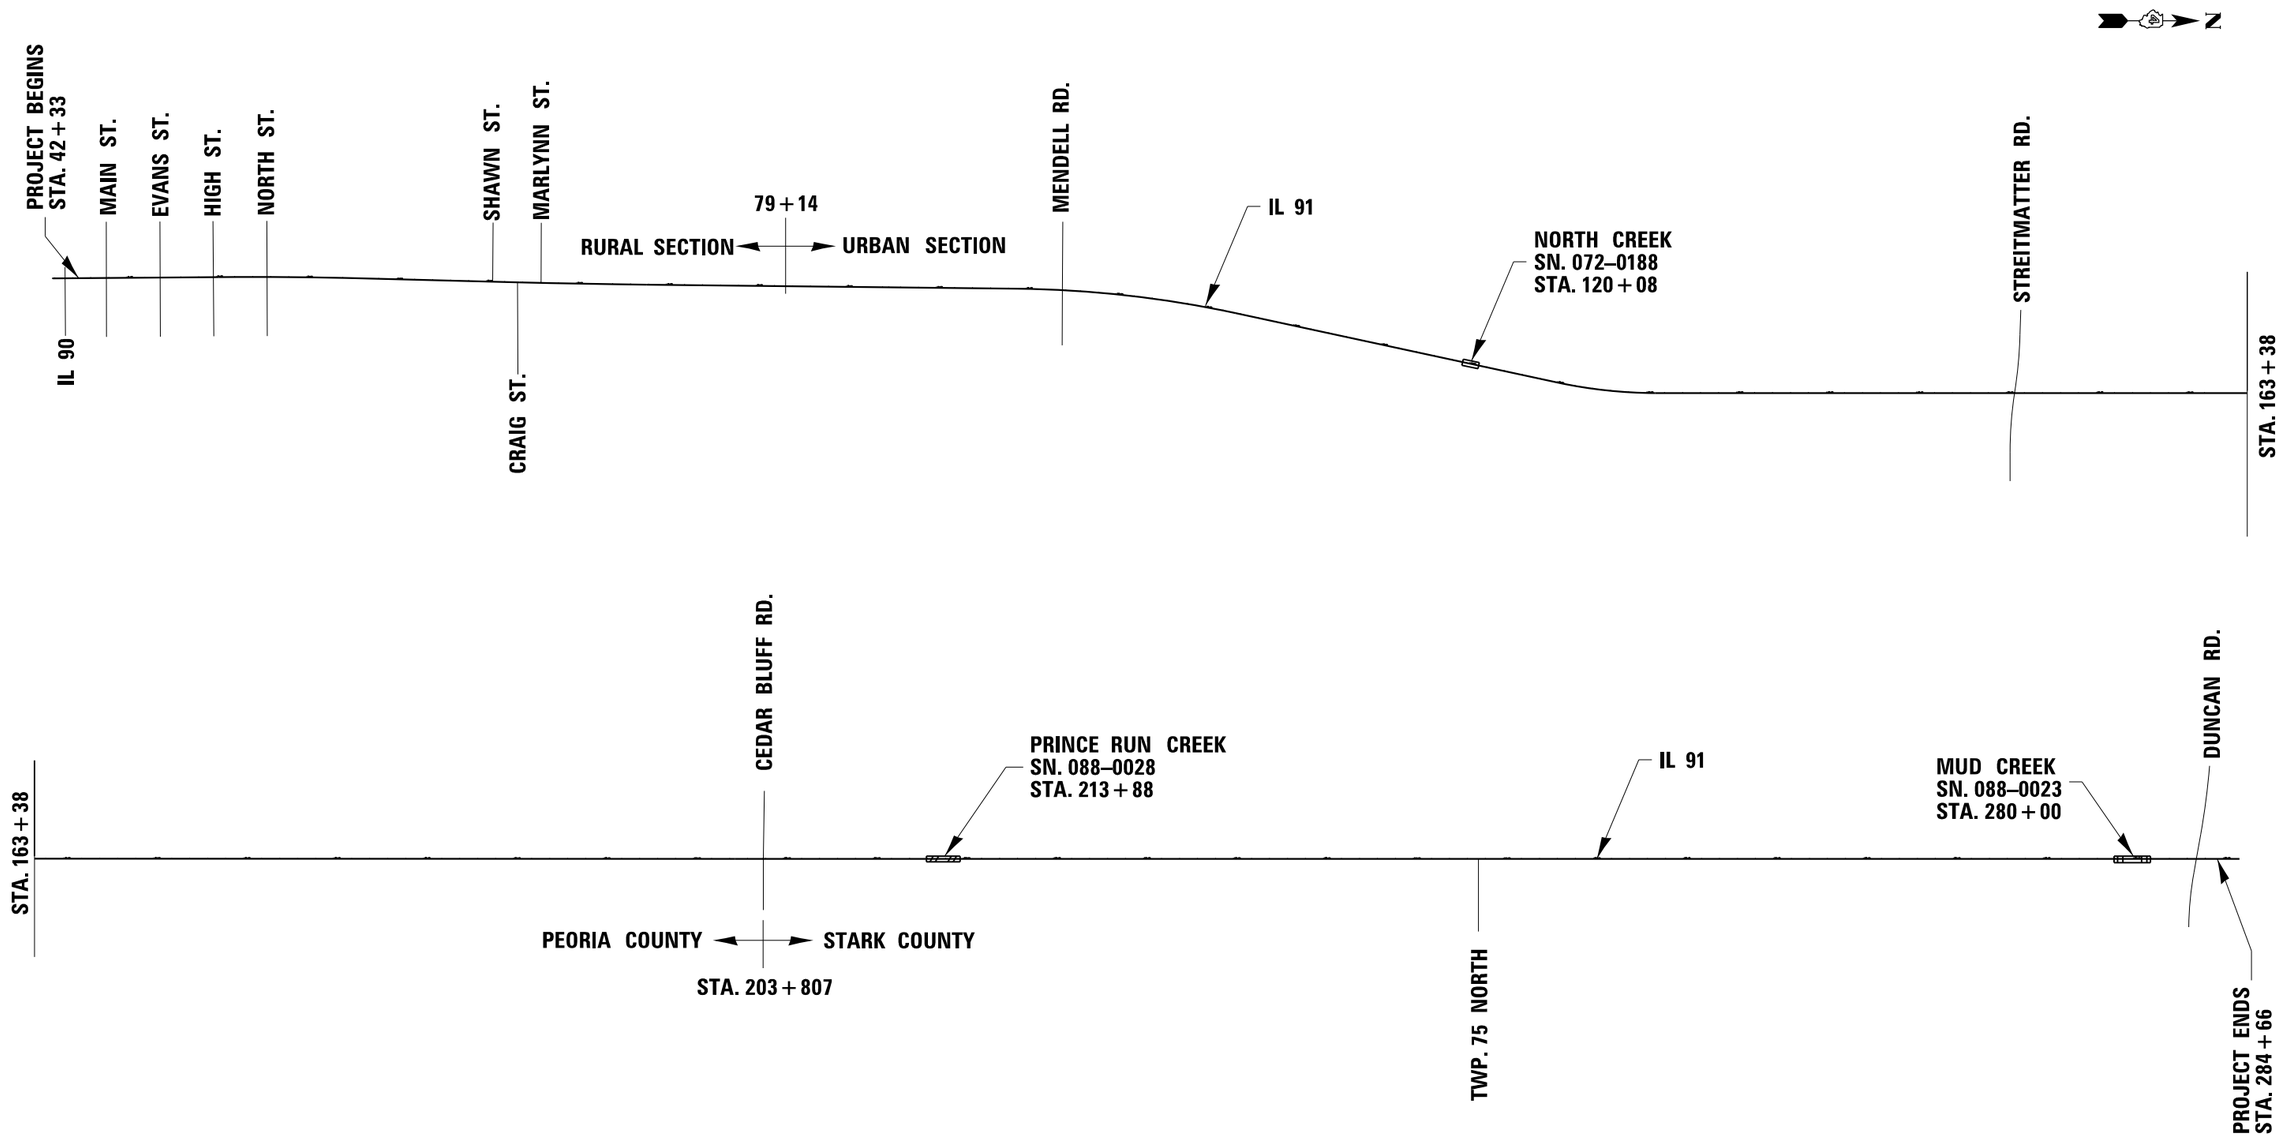

STRUCTURES OMISSIONS					
COUNTY	STRUCTURE NAMES AND NUMBERS	OMISSION			
		STA.	TO	STA.	LENGTH (FT)
PEORIA COUNTY	072–0188 (NORTH CREEK)	STA. 119+13	TO	STA. 121+03	190
STARK COUNTY	088–0028 (PRINCE RUN CREEK)	STA. 212+94	TO	STA. 214+81	187
	088–0023 (MUD CREEK)	STA. 278+94	TO	STA. 280+95	201

NOT TO SCALE

FILE NAME = Cover_GN_Line Diagram_Typicals.dgn	USER NAME = eubreygs	DESIGNED -	REVISED -	STATE OF ILLINOIS DEPARTMENT OF TRANSPORTATION	LINE DIAGRAM	F.A.S RTE.	SECTION	COUNTY	TOTAL SHEETS / SHEET NO.
		DRAWN -	REVISED -			1375	(8,10)RS-4	PEORIA/STARK	33 / 15
	PLOT SCALE = 20.0000 ' / in.	CHECKED -	REVISED -					CONTRACT NO. 68A95	
Default	PLOT DATE = 6/13/2014	DATE -	REVISED -		SCALE: SHEET OF SHEETS STA. TO STA.		ILLINOIS FED. AID PROJECT		