(6) EXISTING TYPICAL CROSS SECTION
F.A.P. 693 (IL RTE. 9)

STATION	TO	STATION
(5) 151+06.32		155+54.33 (7)

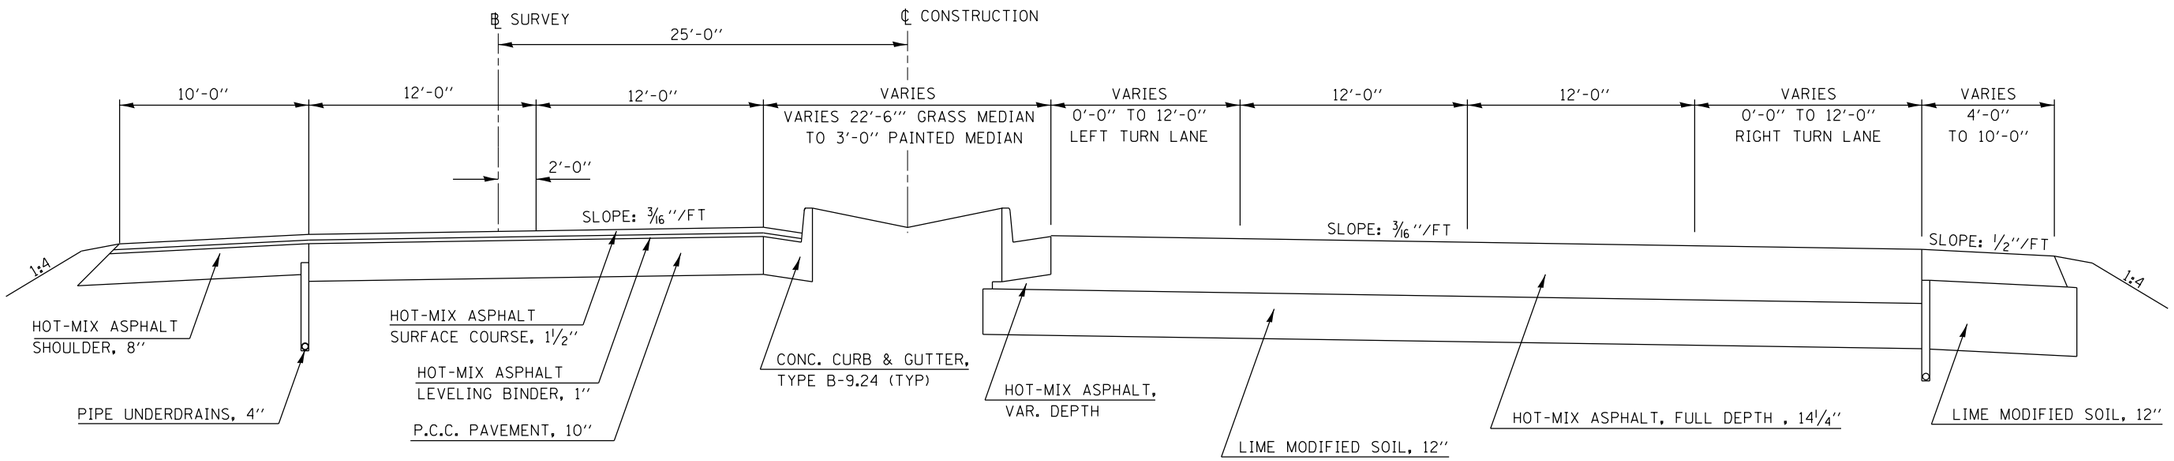

(6) PROPOSED TYPICAL CROSS SECTION
F.A.P. 693 (IL RTE. 9)

STATION	TO	STATION
(5) 151+06.32		155+54.33 (7)

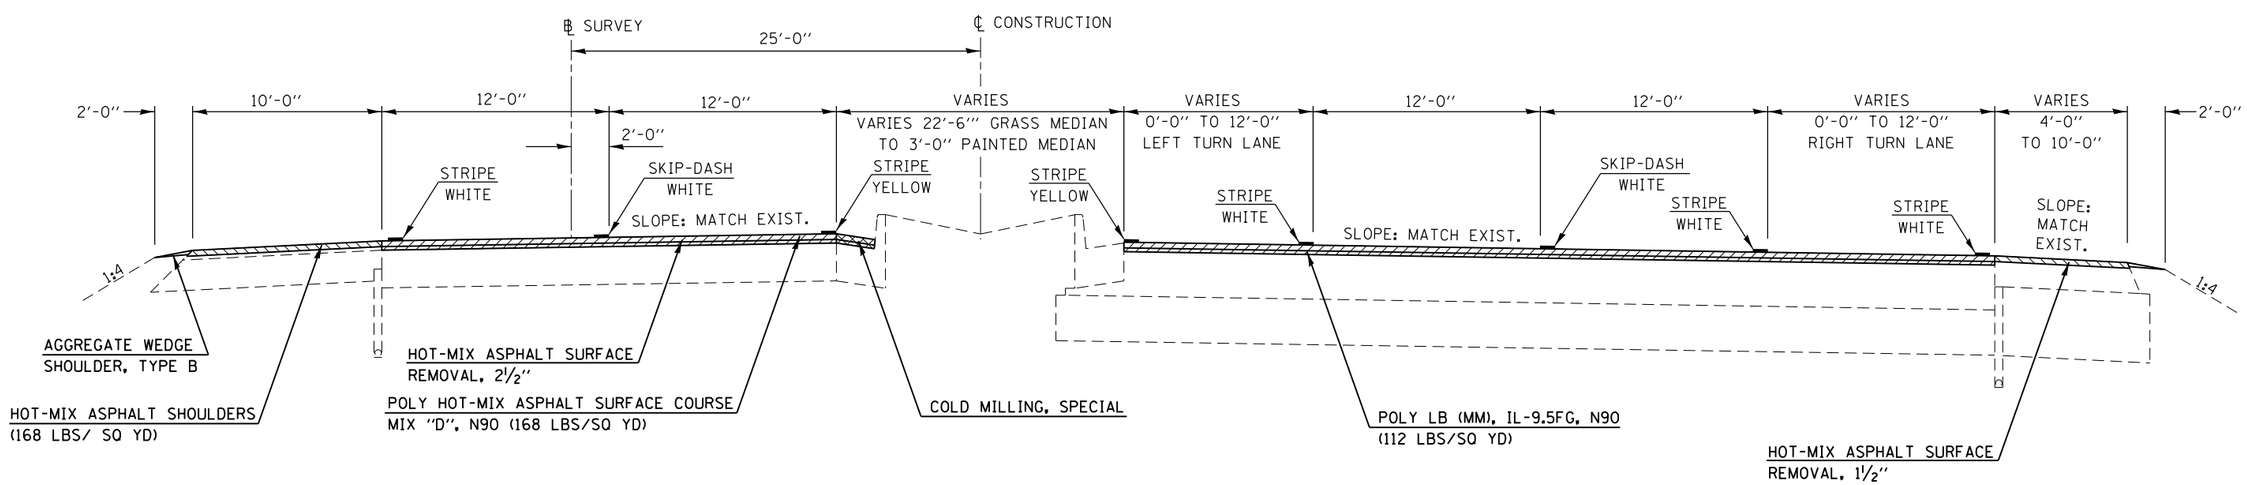

FILE NAME = c:\pw_work\pwidot\piersonbr\d0181149\D570787-sht-typical.dgn	USER NAME = piersonbr	DESIGNED -	REVISED -	STATE OF ILLINOIS DEPARTMENT OF TRANSPORTATION	TYPICAL CROSS SECTIONS	F.A.P. RTE. 693	SECTION (FR)RS-1	COUNTY MCLEAN	TOTAL SHEETS 48	SHEET NO. 15
	PLOT SCALE = 40.0000 ' / in.	CHECKED -	REVISED -					CONTRACT NO. 70787		
$MODELNAME$	PLOT DATE = 6/13/2014	DATE -	REVISED -		SCALE: SHEET 6 OF 10 SHEETS STA. TO STA.		ILLINOIS FED. AID PROJECT			