CONTRACT NO. 62889

F.A.I. RTE.	SECTION	COUNTY	TOTAL SHEETS	SHEET NO.
290	2004-120-BR	COOK	29	9
STA.		TO STA.		
FED. ROAD DIST. NO.	ILLINOIS	FED. AID PROJECT		

SHEET 2 OF 2, LOCATION 2

● LIMITS OF TEMPORARY PROTECTIVE SHIELDS LIMITED TO UNITS WHERE PATCHES ARE LOCATED (A, B, D AND E)

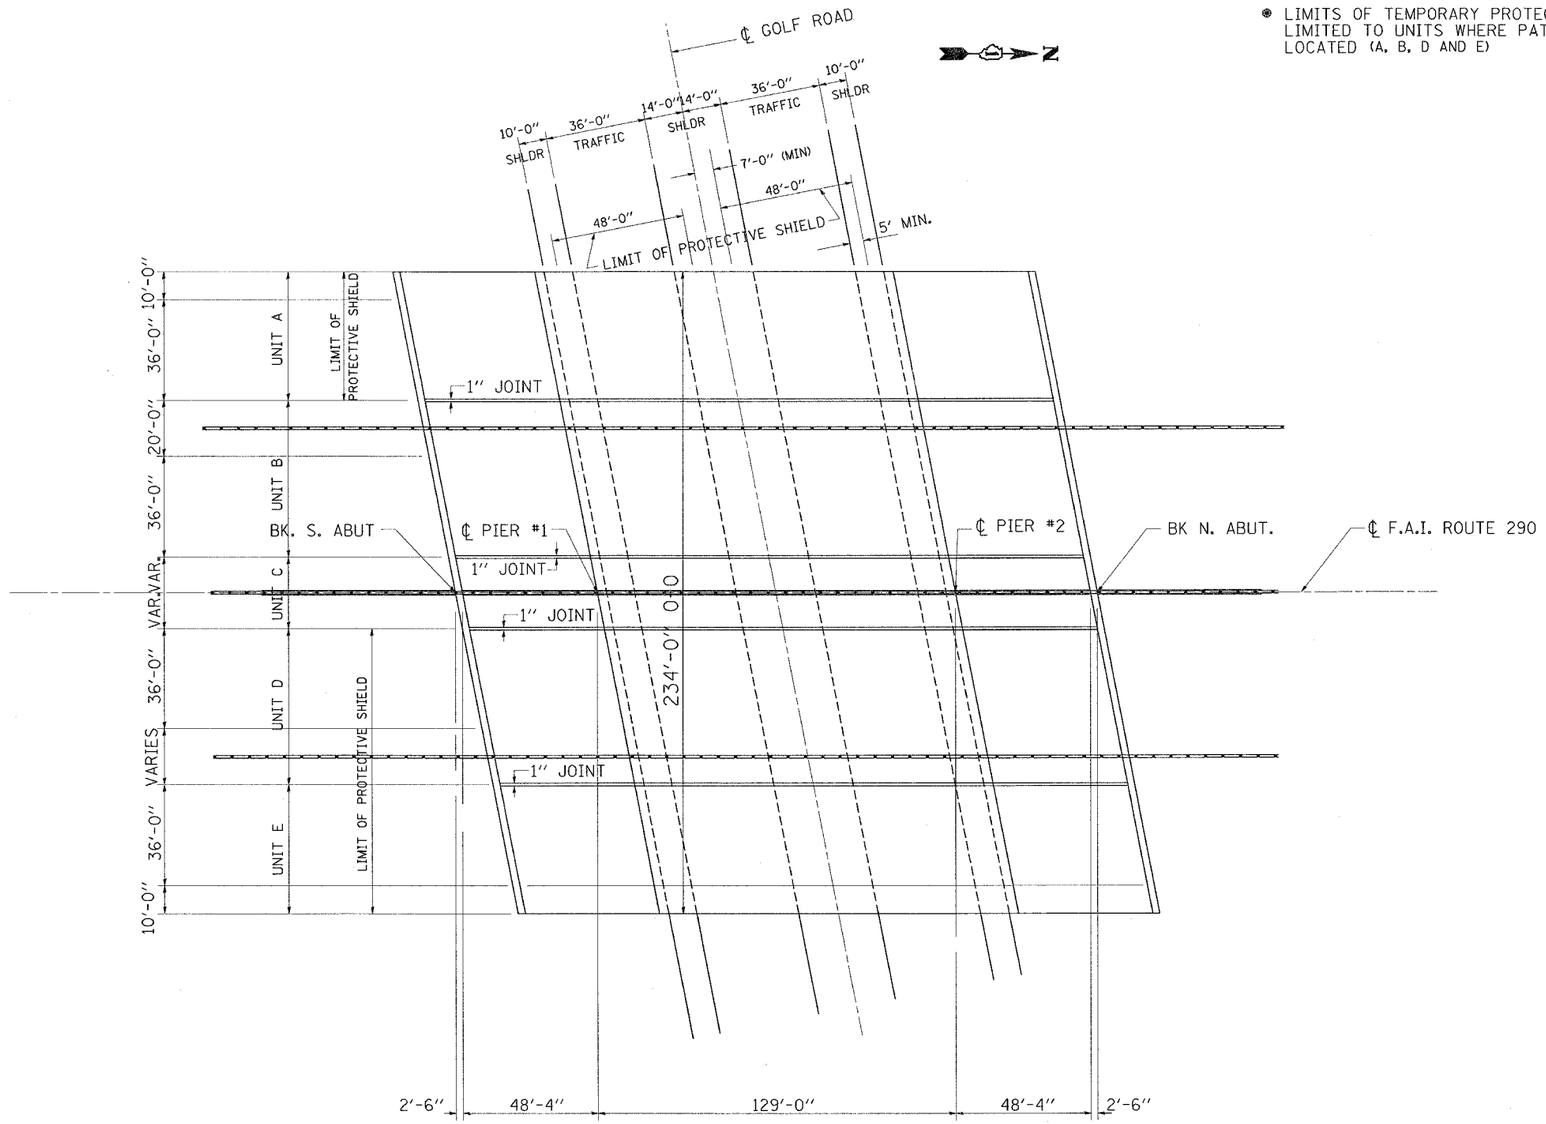

REVISIONS	
NAME	DATE

ILLINOIS DEPARTMENT OF TRANSPORTATION

LOCATION 2

INTERSTATE ROUTE 290
OVER IL ROUTE 58 (GOLF ROAD)
PROTECTIVE SHIELD DETAILS
S.N. 016-0980

SCALE: VERT. HORIZ.

DATE 2/01/05

DRAWN BY SHB

CHECKED BY

PLOT DATE = 8/13/2005
PLOT NAME = c:\pwworking\d107905\d107905sn32
PLOT SCALE = 50.0000 ' / IN.
REFERENCE = REF

14:56:44 08/13/2005