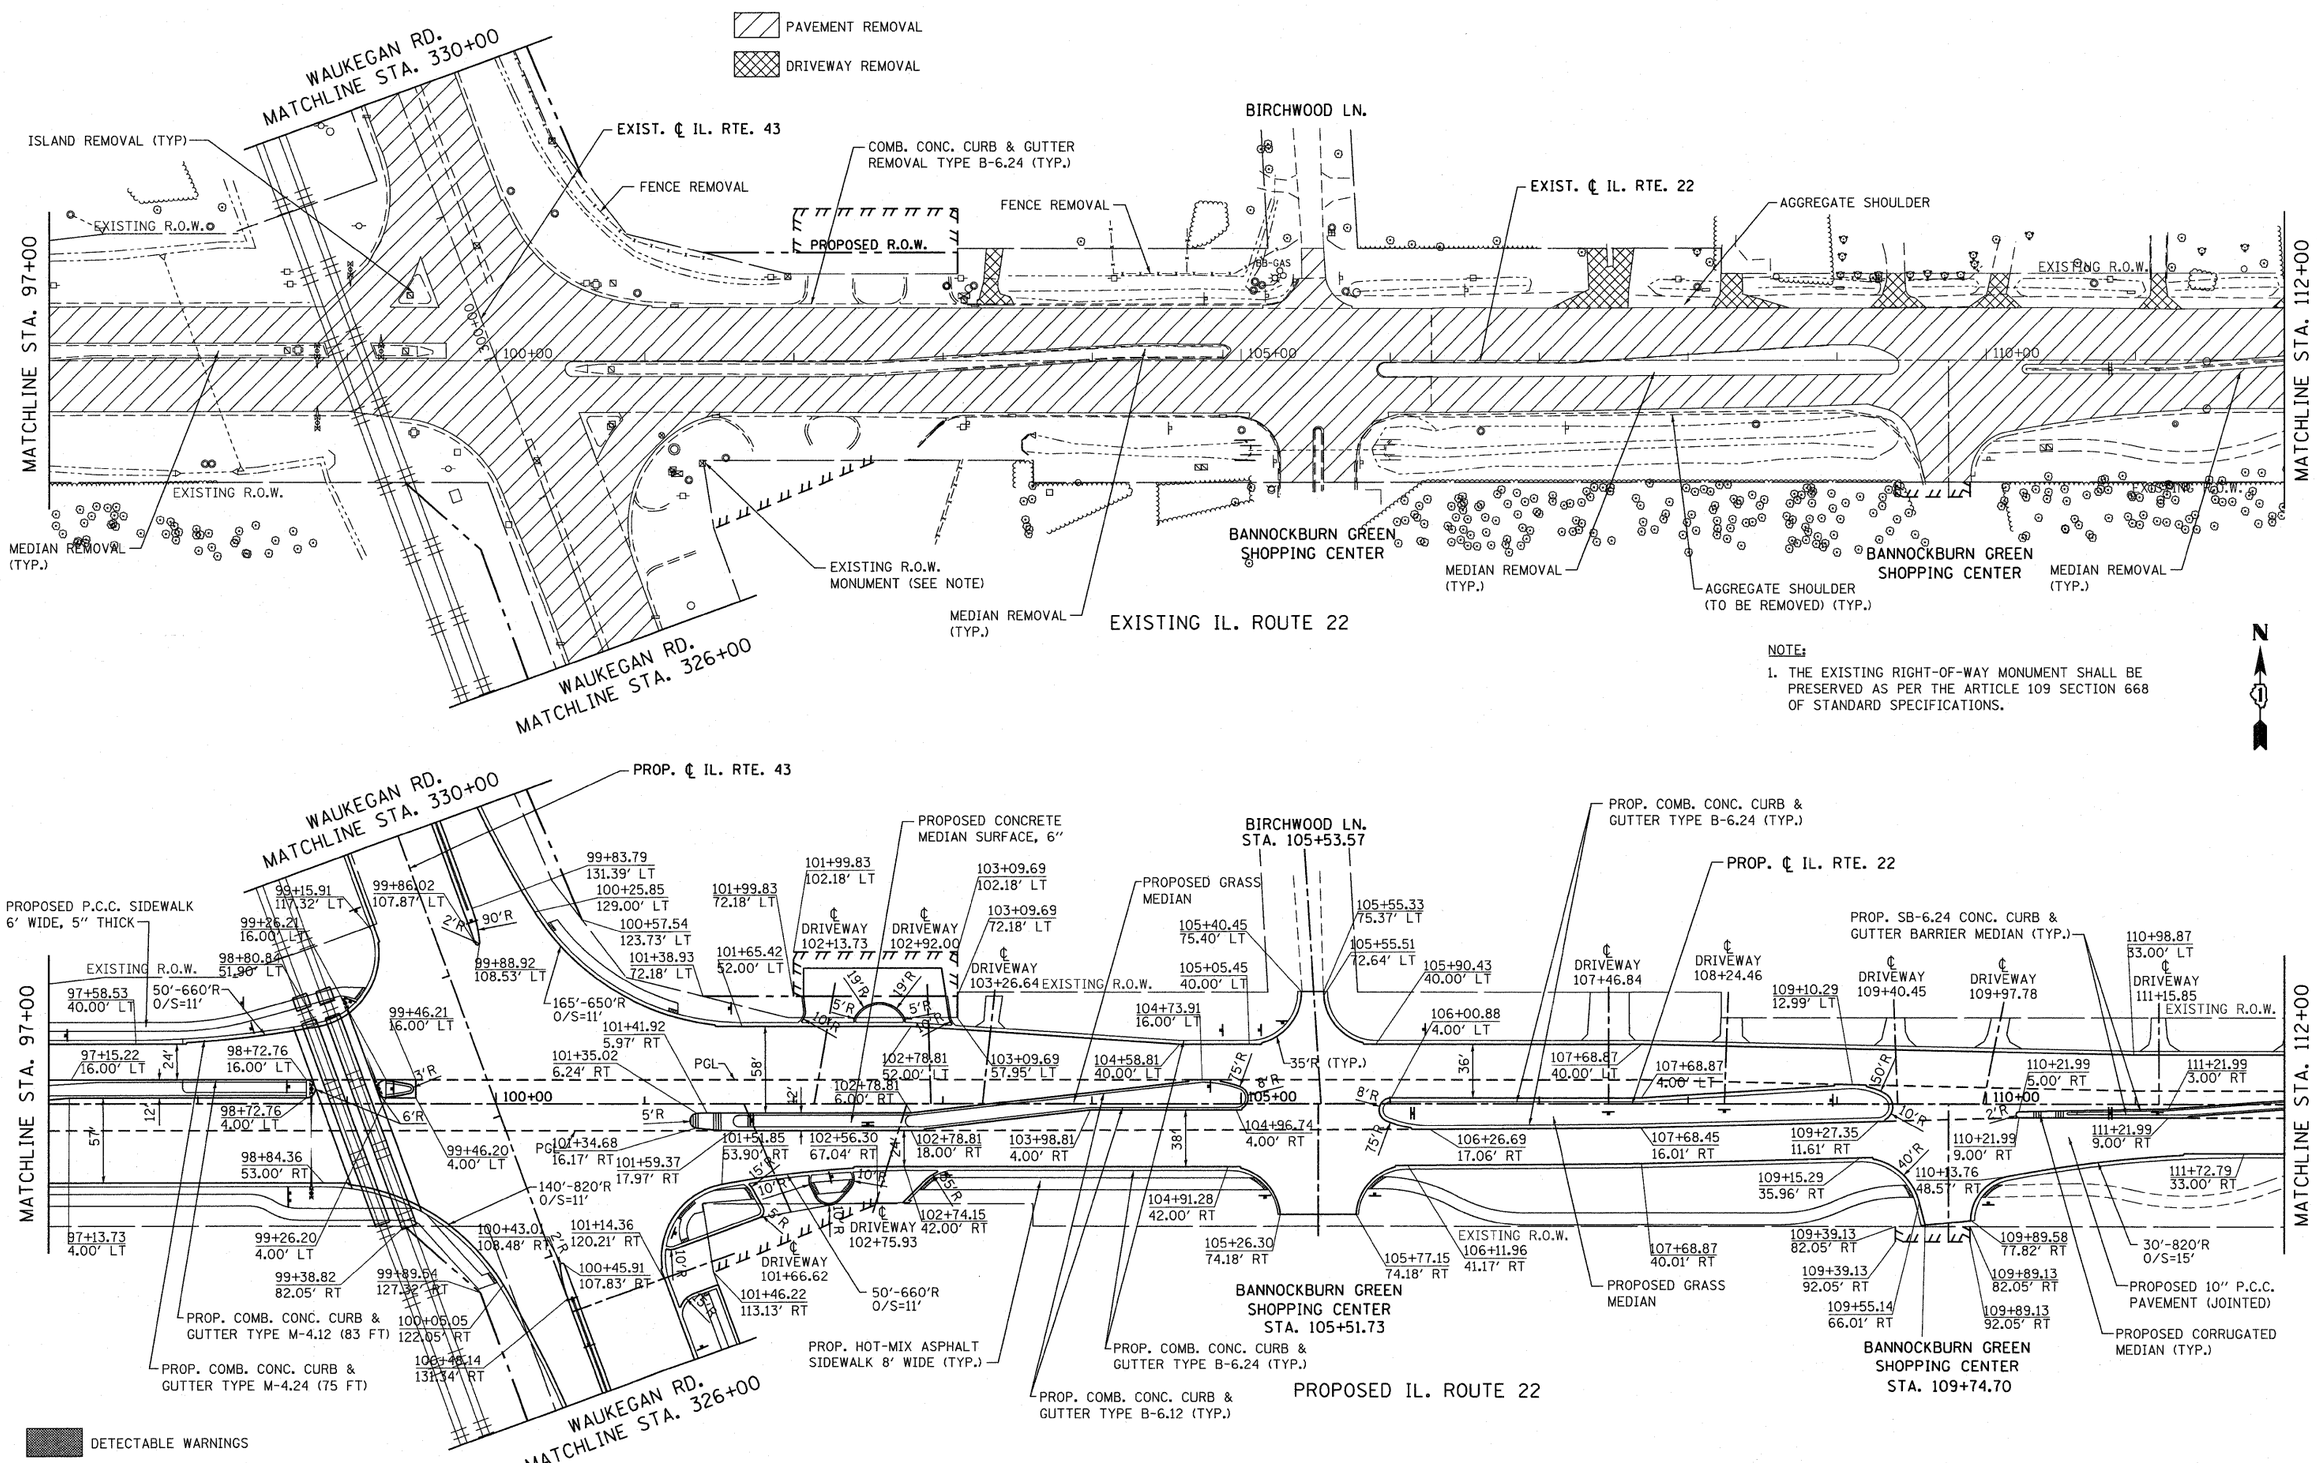

NOTE:

1. THE EXISTING RIGHT-OF-WAY MONUMENT SHALL BE PRESERVED AS PER THE ARTICLE 109 SECTION 668 OF STANDARD SPECIFICATIONS.

FILE NAME = W:\ILRTE22_2009 REVISIONS\CADD Sheets\revised sheets\D160860-sht-plnprf.dgn	USER NAME = pociecha	DESIGNED - LP	REVISED - 07/26/2010	STATE OF ILLINOIS DEPARTMENT OF TRANSPORTATION	IL. ROUTE 22 ROADWAY PLAN AND PROFILE
		DRAWN - DC	REVISED -		
	PLOT SCALE = 50.000 ' / IN.	CHECKED - JP	REVISED -		
	PLOT DATE = 7/28/2010	DATE - 05/14/2010	REVISED -		SCALE: 1"=50' SHEET NO. 24 OF 232 SHEETS STA. 97+00.00 TO STA. 112+00.00

F.A.P RTE.	SECTION	COUNTY	TOTAL SHEETS	SHEET NO.
337	20R-4	LAKE	232	24
		CONTRACT NO. 60860		
		ILLINOIS FED. AID PROJECT		