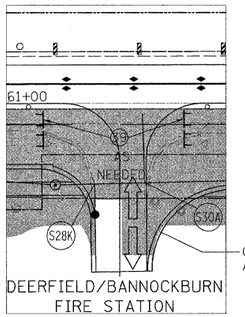

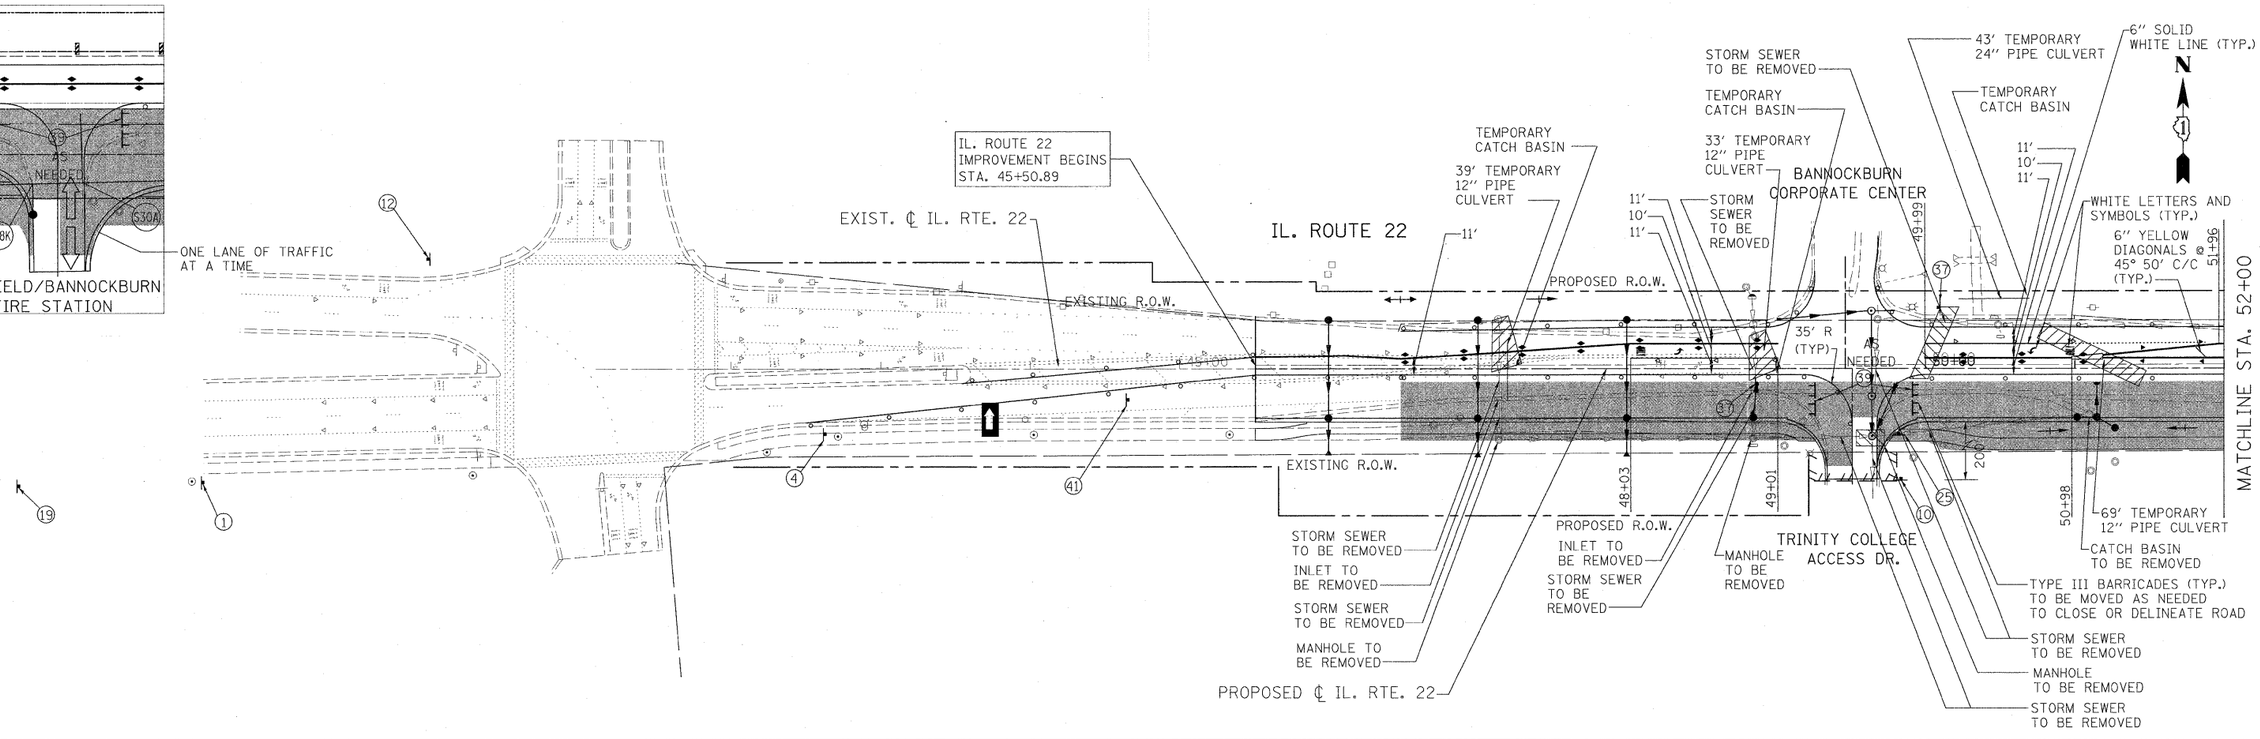

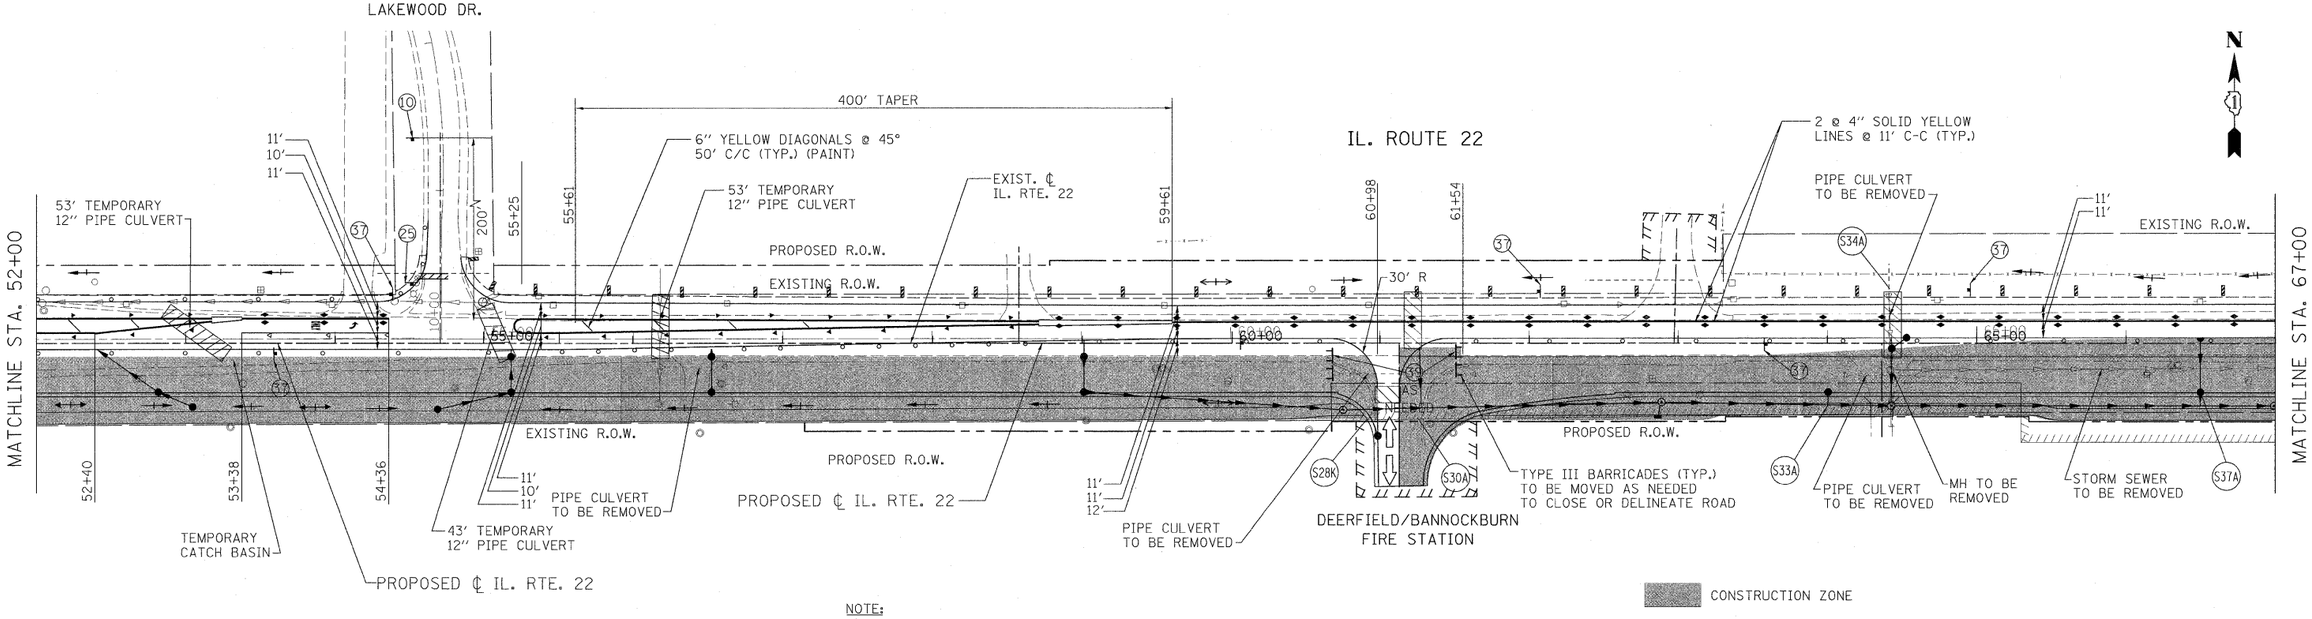

NOTE:

1. USE TEMPORARY PAVEMENT MARKINGS AS PER SECTION 703, WORK ZONE PAVEMENT MARKING, STANDARD SPECIFICATIONS
2. NO TWO ADJACENT SIDES STREETS SHALL BE CLOSED

CONSTRUCTION ZONE

TEMPORARY PAVEMENT

PAVEMENT REPLACEMENT

FILE NAME = W:\ILRTE22_2009 REVISIONS\CADD Sheets\D160860-sht-staging2.dgn	USER NAME = $USER$	DESIGNED - LP	REVISED -
		DRAWN - DC	REVISED -
	PLOT SCALE = $SCALE$	CHECKED - JP	REVISED -
	PLOT DATE = 5/15/2010	DATE - 05/14/2010	REVISED -

STATE OF ILLINOIS
DEPARTMENT OF TRANSPORTATION

IL. ROUTE 22
MAINTENANCE OF TRAFFIC STAGE 2

SCALE: 1"=50' | SHEET NO. 49 OF 232 SHEETS | STA. 45+50.89 TO STA. 67+00.00

F.A.P RTE.	SECTION	COUNTY	TOTAL SHEETS	SHEET NO.
337	20R-4	LAKE	232	49
		CONTRACT NO. 60860		
		ILLINOIS	FED. AID PROJECT	