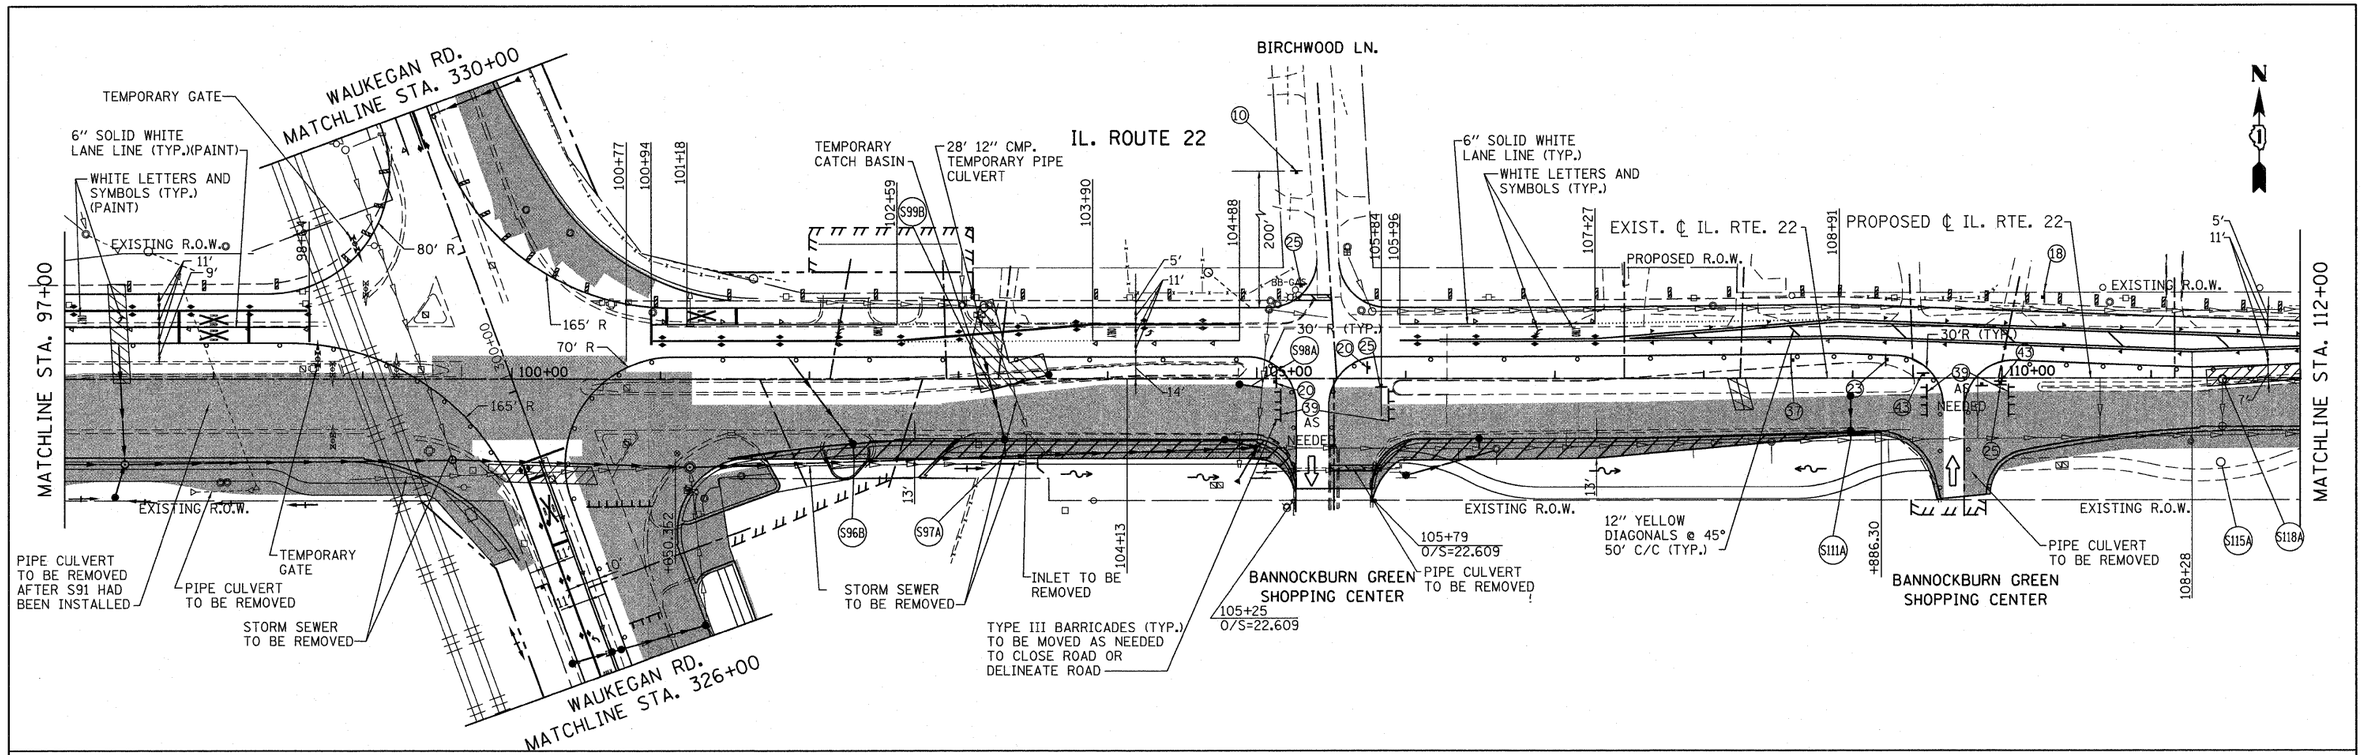

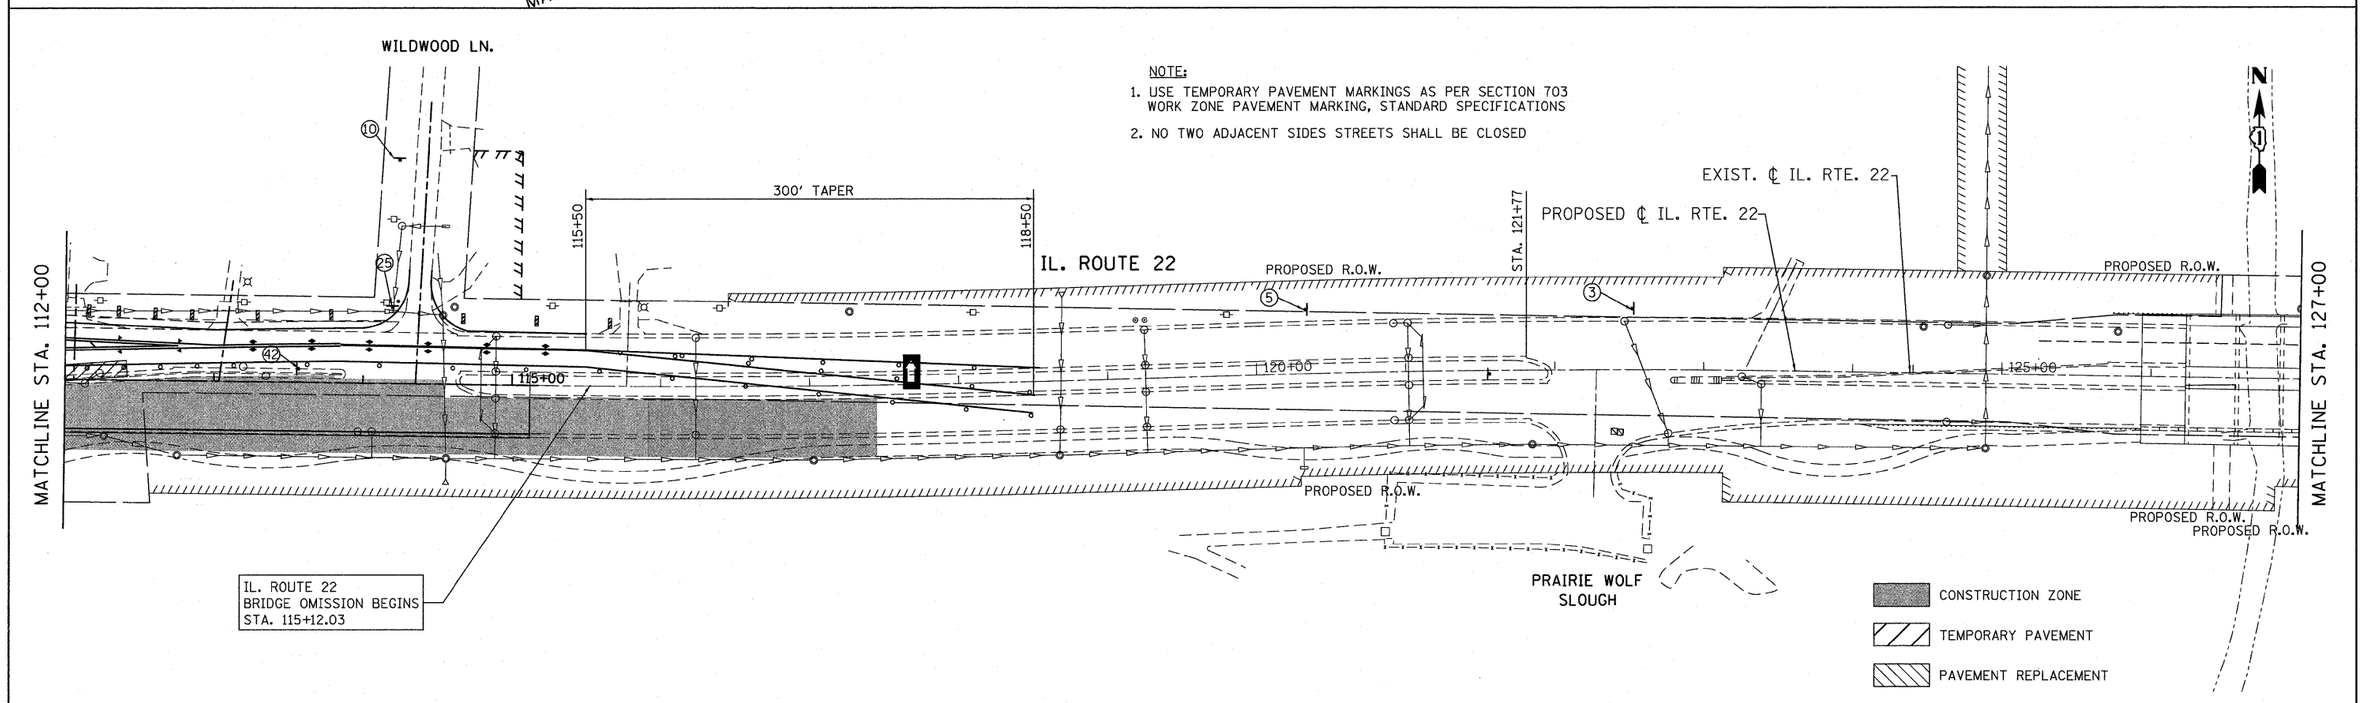

FILE NAME = W:\ILRTE22_2009 REVISIONS\CADD Sheets\	USER NAME = pociecha	DESIGNED - LP	REVISED - 07/26/2010	STATE OF ILLINOIS DEPARTMENT OF TRANSPORTATION	IL. ROUTE 22 MAINTENANCE OF TRAFFIC STAGE 2		F.A.P RTE.	SECTION	COUNTY	TOTAL SHEETS	SHEET NO.
	revised sheets\D160860-sht-staging2.dgn	DRAWN - DC	REVISED -				337	20R-4	LAKE	232	51
	PLOT SCALE = 50.000 ' / IN.	CHECKED - JP	REVISED -						CONTRACT NO. 60860		
	PLOT DATE = 7/28/2010	DATE - 05/14/2010	REVISED -		SCALE: 1"=50'	SHEET NO. 51 OF 232 SHEETS	STA. 97+00.00 TO STA. 127+00.00		ILLINOIS FED. AID PROJECT		