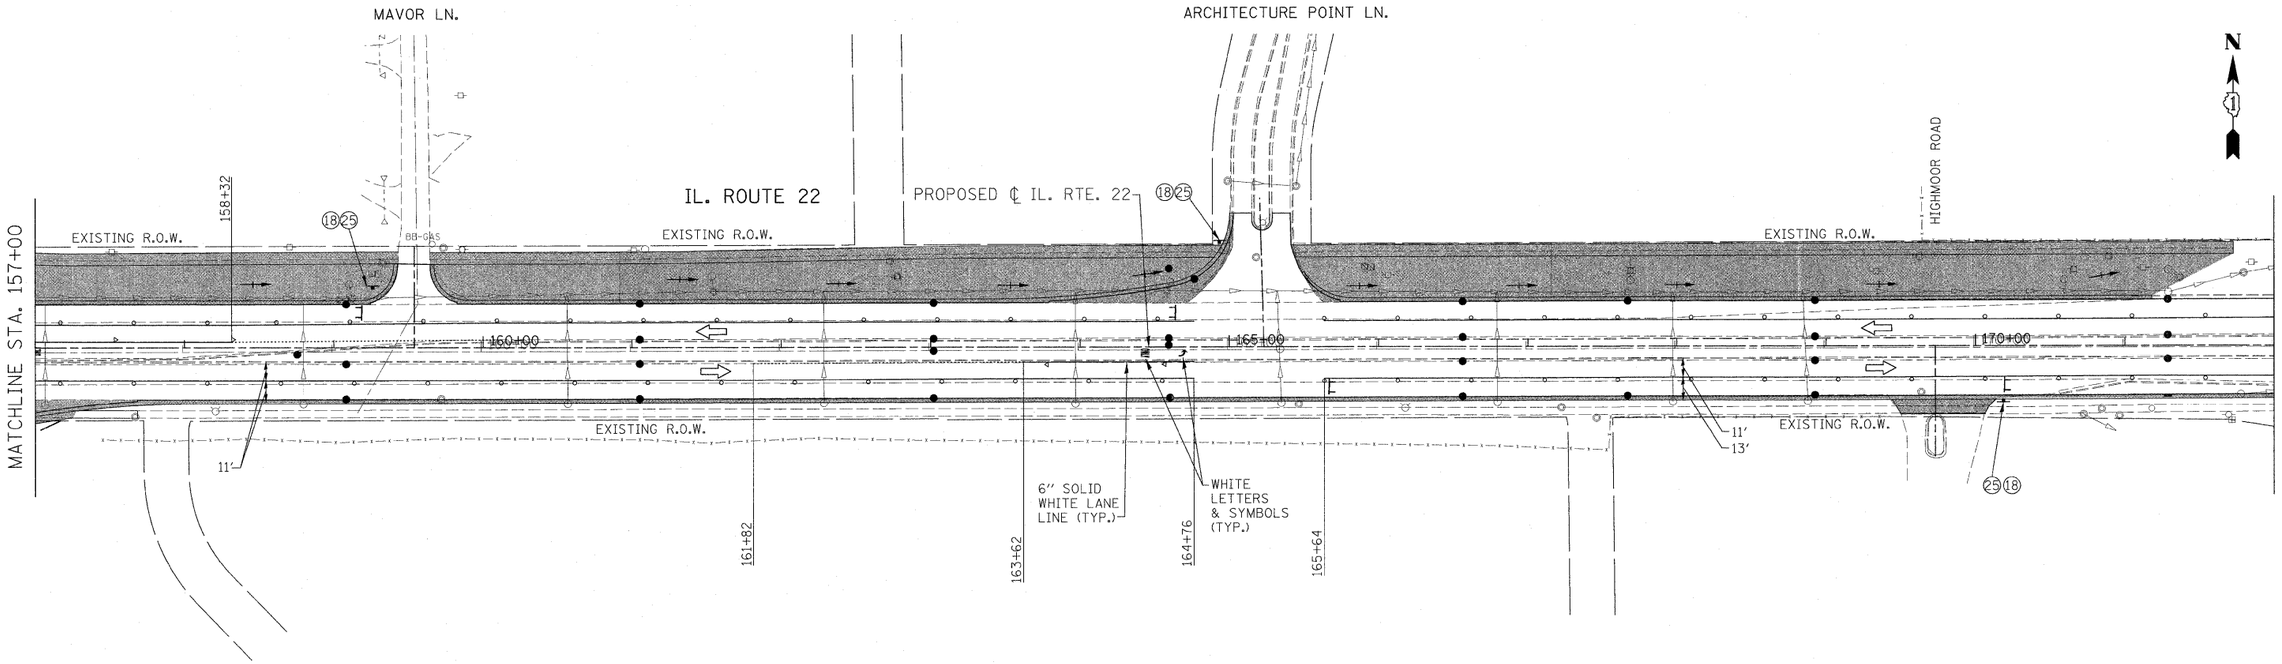

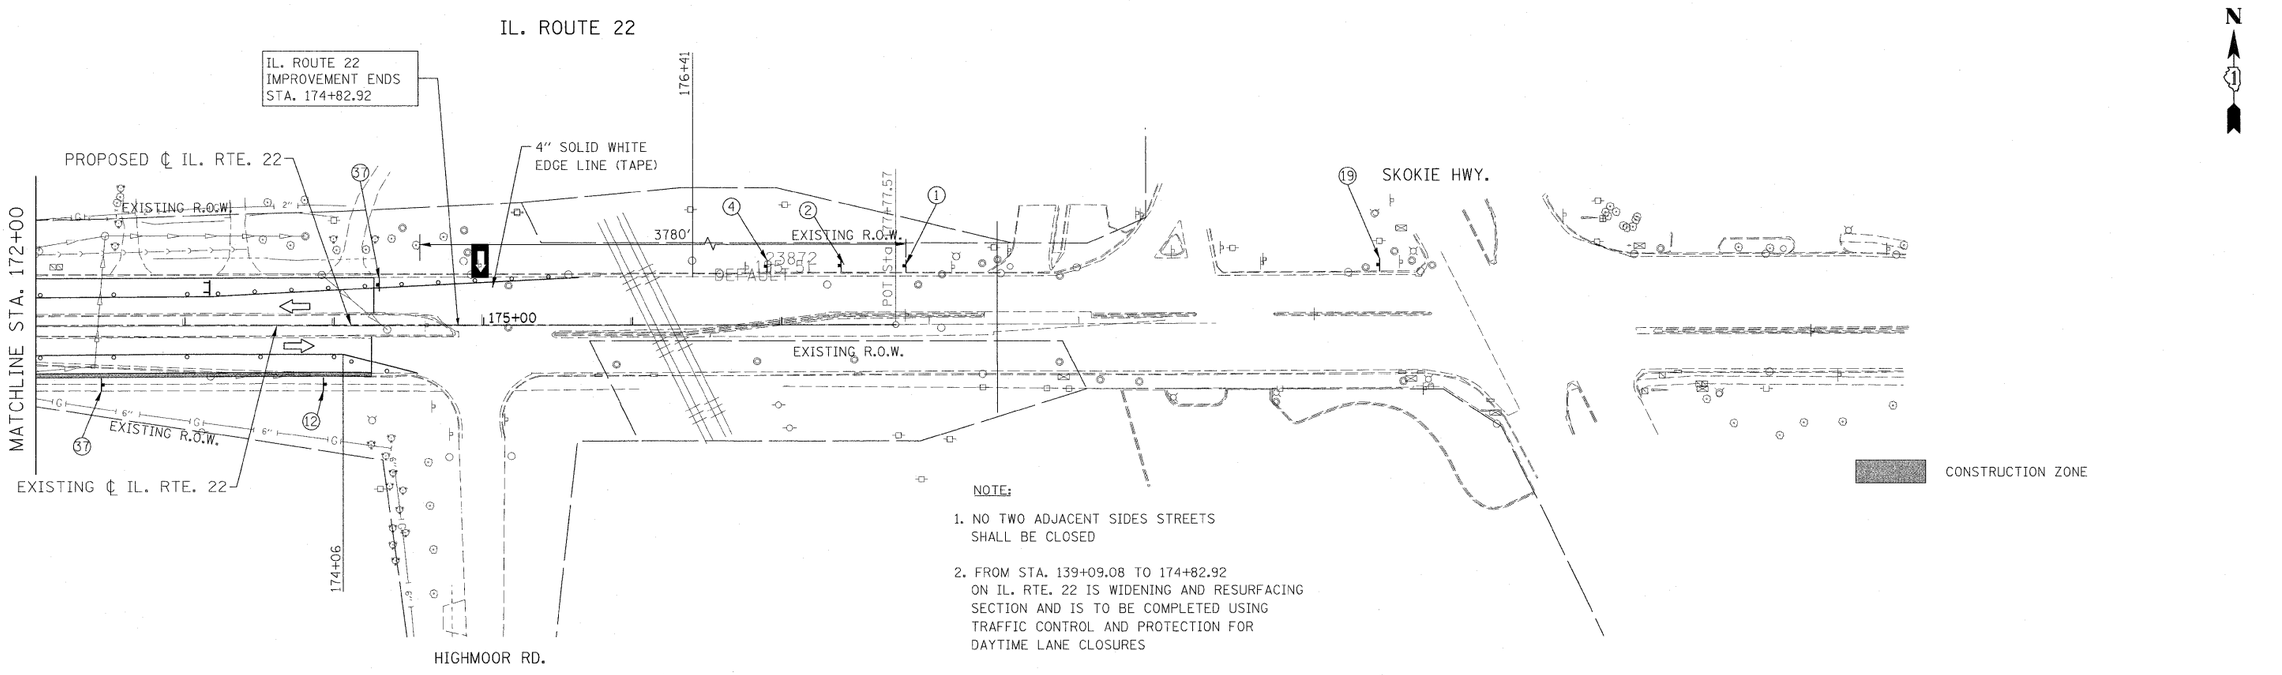

NOTE:

1. NO TWO ADJACENT SIDES STREETS SHALL BE CLOSED

2. FROM STA. 139+09.08 TO 174+82.92 ON IL. RTE. 22 IS WIDENING AND RESURFACING SECTION AND IS TO BE COMPLETED USING TRAFFIC CONTROL AND PROTECTION FOR DAYTIME LANE CLOSURES

FILE NAME = W:\ILRTE22_2009 REVISIONS\CADD Sheets\D160860-sht-stagng3.dgn	USER NAME = $USER$	DESIGNED - LP	REVISED -
		DRAWN - DC	REVISED -
	PLOT SCALE = $SCALE$	CHECKED - JP	REVISED -
	PLOT DATE = 5/15/2010	DATE - 05/14/2010	REVISED -

STATE OF ILLINOIS
DEPARTMENT OF TRANSPORTATION

IL. ROUTE 22
MAINTENANCE OF TRAFFIC STAGE 3

SCALE: 1"=50' | SHEET NO. 59 OF 232 SHEETS | STA. 157+00.00 TO STA. 174+82.92

F.A.P RTE.	SECTION	COUNTY	TOTAL SHEETS	SHEET NO.
337	20R-4	LAKE	232	59
		CONTRACT NO. 60860		
		ILLINOIS	FED. AID PROJECT	