STAGE 2A CONSTRUCTION

1. CONSTRUCT NEW CENTER PIER UNDERNEATH WB LANES OF ELSTON AVE.
2. CONSTRUCT FINAL PAVEMENT MARKINGS ON I-94.
3. CONSTRUCT NEW SUPERSTRUCTURE CARRYING THE WB LANES OF ELSTON AVE.
4. REMOVE AND REPLACE BARRIER WALL AS NEEDED FOR CONSTRUCTION OPERATIONS.

STAGE 2A TRAFFIC

- I-94 (EDENS EXPWY)

THE OUTSIDE SHOULDERS WILL BE USED TO WEAVE TRAFFIC ONTO USING DISTRICT DETAIL TC-09 FOR A MULTILANE WEAVE SO THE INSIDE LANES OF EB & WB I-94 (EDENS EXPWY.) CAN BE CLOSED. SHOULDER RUMBLE STRIPS TO BE FILLED AND REINSTALLED AT END OF CONSTRUCTION FROM BEGINNING TO END OF TAPERS.
ONCE CENTER PIER IS CONSTRUCTED AND BEAMS PLACED ALL LANES SHALL BE OPENED ON I-94.

- TRAFFIC ON ALL OTHER ROADS WILL REMAIN THE SAME AS DURING STAGE 2.

STAGE 2A NOTES

1. THE ROAD CONSTRUCTION AHEAD SIGN SHALL BE LOCATED 3 TO 5 MILES IN ADVANCE OF THE PROJECT LIMITS.
2. THE MESSAGE AND SIZE OF THE WORK ZONE PUBLIC INFORMATION SIGN SHALL BE AS SPECIFIED BY THE DEPARTMENT.
3. THE MESSAGE BOARD SHALL BE USED TO DISPLAY STATUS OF LANES WITHIN THE PROJECT. THE PRIMARY MESSAGES SHALL BE:
   "RIGHT LANE CLOSED"/"X MILES AHEAD"
   "LEFT LANE CLOSED"/"X MILES AHEAD"
   "ALL LANES OPEN"
   "TRUCKS USE 2 LEFT LANES ONLY"
4. THREE, TYPE II BARRICADES, DRUMS, OR VERTICAL BARRICADES AT 50' CENTERS.
5. SEE TC-09 FOR ADDITIONAL DETAILS REQUIRED FOR INSTALLATION

STAGE 2A CONSTRUCTION

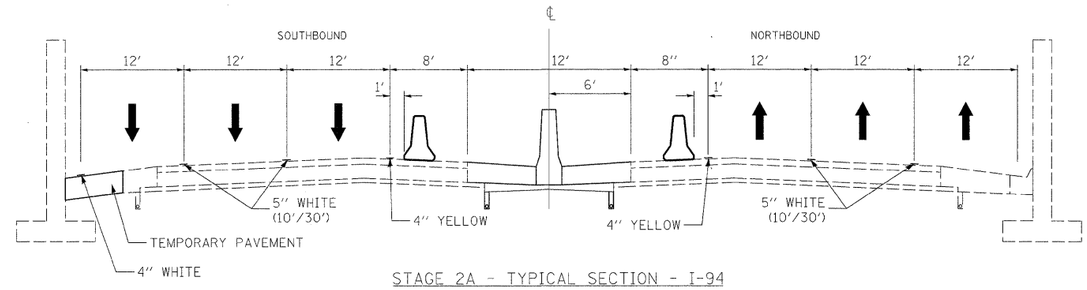

STAGE 2A - TYPICAL SECTION - I-94

SCALE: NTS

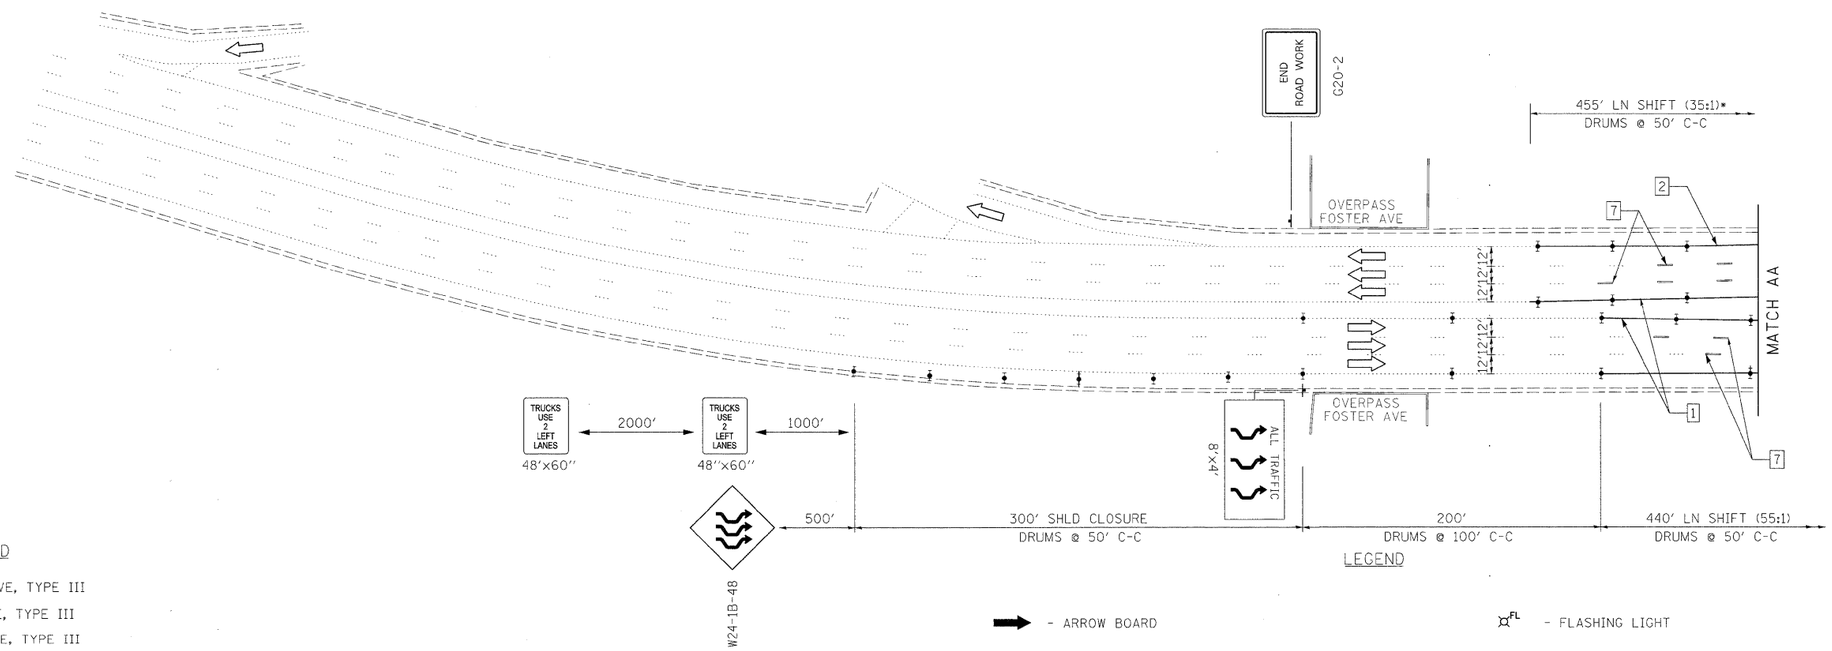

PAVEMENT MARKING LEGEND

1. - 4" YELLOW, WET REFLECTIVE, TYPE III
2. - 4" WHITE, WET REFLECTIVE, TYPE III
3. - 12" WHITE, WET REFLECTIVE, TYPE III
4. - 24" WHITE, WET REFLECTIVE, TYPE III
5. - 4" DOUBLE YELLOW, WET REFLECTIVE, TYPE III
6. - 8" WHITE, WET REFLECTIVE, TYPE III
7. - 5" WHITE (10'/30'), WET REFLECTIVE, TYPE III

LEGEND

- ARROW BOARD
- DIRECTION OF TRAFFIC
- DRUM WITH STEADY BURN MONODIRECTIONAL LIGHT
- DIRECTION INDICATOR BARRICADE WITH STEADY BURN MONODIRECTIONAL LIGHT
- PORTABLE CHANGEABLE MESSAGE SIGN
- FLASHING LIGHT
- TYPE II BARRICADE WITH STEADY BURN MONODIRECTIONAL LIGHT
- TYPE III BARRICADE WITH FLASHING MONODIRECTIONAL LIGHTS
- WORK ZONE

FILE NAME = $FILEL$	USER NAME = $USER$	DESIGNED -	REVISED -	STATE OF ILLINOIS DEPARTMENT OF TRANSPORTATION	MAINTENANCE OF TRAFFIC STAGE 2A – I-94	F.A.I. RTE.	SECTION	COUNTY	TOTAL SHEETS	SHEET NO.
		DRAWN -	REVISED -			94	0101.8B	COOK	139	29
	PLOT SCALE = $SCALE$	CHECKED -	REVISED -			CONTRACT NO. 60C18				
	PLOT DATE = $DATE$	DATE -	REVISED -		SCALE: 1:50 / SHEET NO. 1 OF 2 SHEETS / STA. TO STA.	ILLINOIS FED. AID PROJECT				