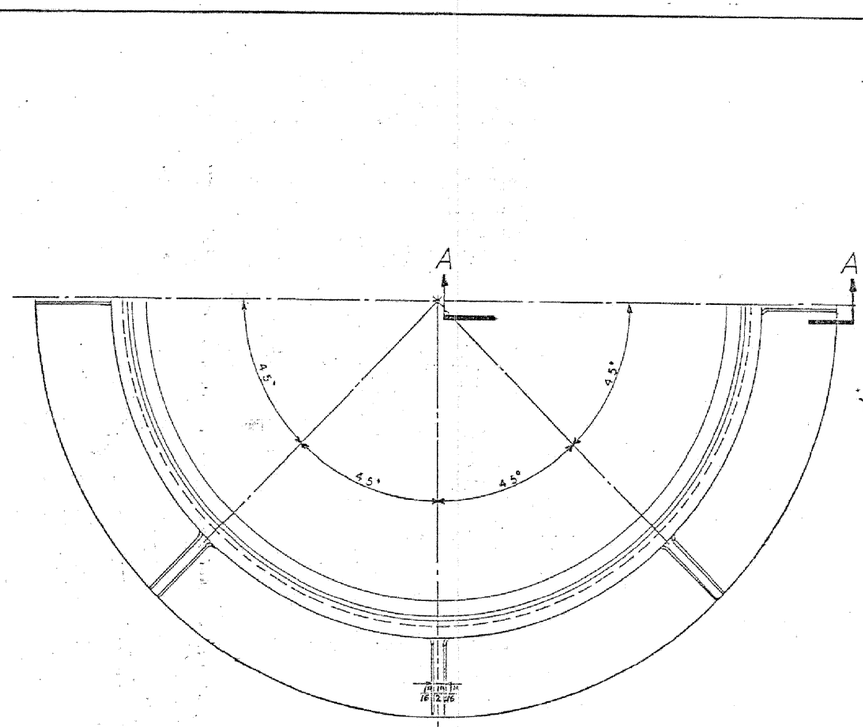

HALF PLAN

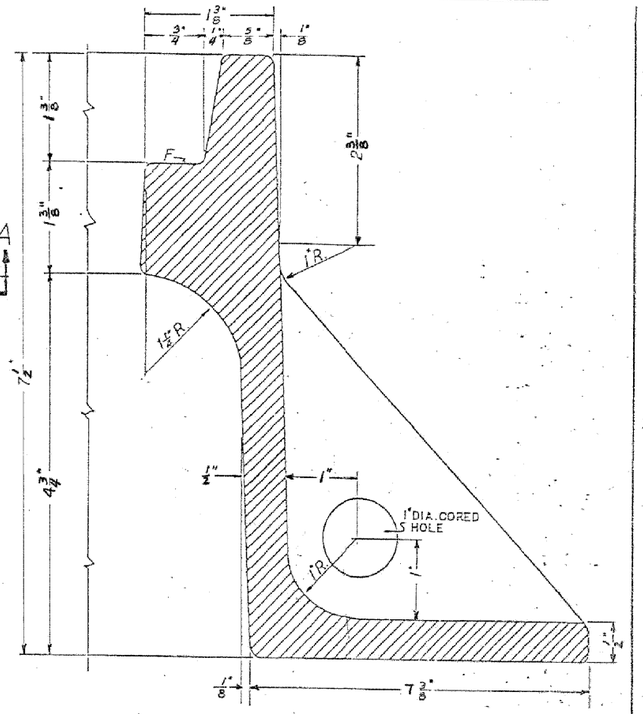

TYPICAL SECTION THRU FRAME

MATERIAL - CAST IRON
ESTIMATED WEIGHT APP. 250 LB.

F - DENOTES BEARING SURFACE SHALL BE MACHINED SMOOTH.

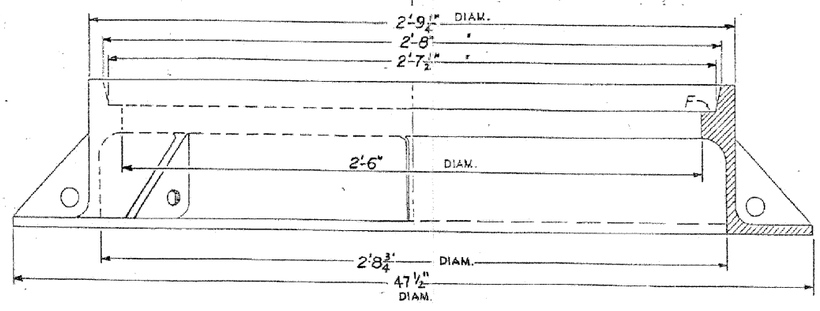

HALF ELEVATION

HALF SECTION A-A

COMMODITY CODE NO.

SUPERSEDES DRG. # 10926 DATED 4-6-35

30" CIRCULAR STREET MANHOLE FRAME

	REVISED	CITY OF CHICAGO DEPT. OF STREETS AND SANITATION BUREAU OF ELECTRICITY DIVISION OF ELECTRICAL ENGINEERING
REDRAWN	A	
DETAILED	B	DRAWN R. CYCHOLSKI; CHECKED R. CYCHOLSKI; ENGINEER H. SHINE
REVISED O.D. OF FRAME INCREASED TO 47 1/2"	C 5-5-92	ENGINEER OF ELECTRICITY; DRG. NO. 874
	D	
	E	
	F	DEPUTY CHIEF
	G	SIZE 15 x 21" SCALE 3"=1'-0" DATE 5-5-'92

FILE NAME = $FILE$	USER NAME = $USER$	DESIGNED -	REVISED -
		DRAWN -	REVISED -
	PLOT SCALE = $SCALE$	CHECKED -	REVISED -
	PLOT DATE = $DATE$	DATE -	REVISED -

STATE OF ILLINOIS
DEPARTMENT OF TRANSPORTATION

LIGHTING DETAILS

SCALE: 1:20 | SHEET NO. OF SHEETS | STA. | TO STA.

F.A.I. RTE.	SECTION	COUNTY	TOTAL SHEETS	SHEET NO.
94	0101.88	COOK	139	70
		CONTRACT NO. 60C18		
	ILLINOIS	FED. AID PROJECT		