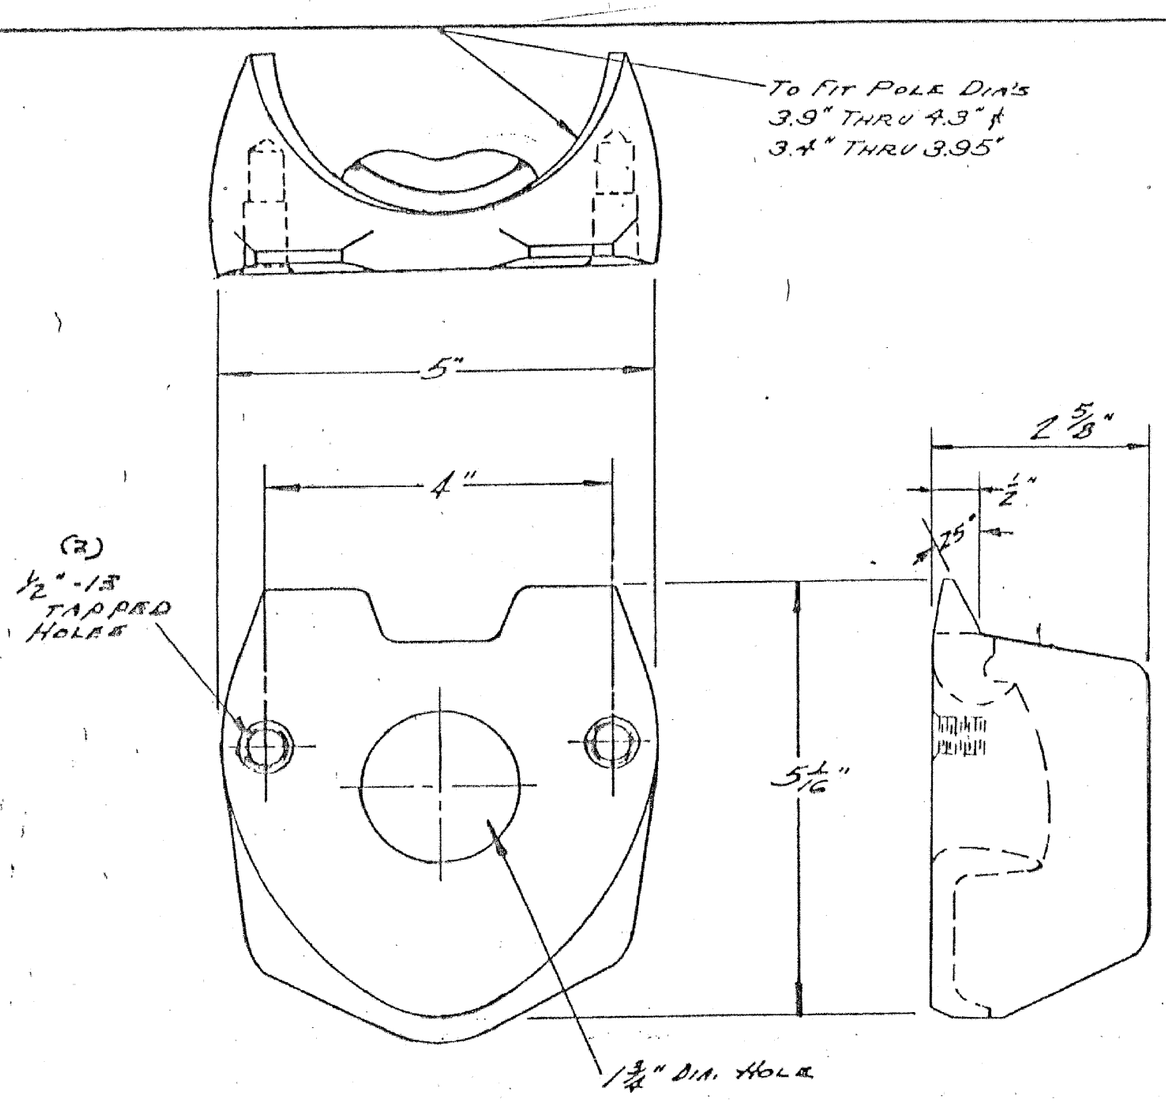

MATERIAL: CAST STEEL

A	J.O'C.	MATERIAL NOTE ADDED.

2 Bolt Mast Arm Attachment
Pole Plate Details

CONTRACT NO. 60C18

REVISED

A	5-27-76
B	
C	
D	
E	
F	
G	

CITY OF CHICAGO
DEPT. OF STREETS AND SANITATION
DIVISION OF ELECTRICAL ENGINEERING

DRAWN	CHECKED	ENGINEER
J. WANLFELDT	J. BORE	J. BORE

Hedges D. Butler — ENG. IN CHARGE
SUPT. OF CONST.
DEPUTY COMM.

DRG. NO. 659

SIZE 8½"x14" SCALE ~ DATE 10-25-

CONTRACT NO. 60C18
SHEET 71 OF 139

STATE OF ILLINOIS
DEPARTMENT OF TRANSPORTATION

LIGHTING DETAILS

SCALE: 1:20 | SHEET NO. OF SHEETS | STA. TO STA.

F.A.I. RTE.	SECTION	COUNTY	TOTAL SHEETS	SHEET NO.
94	0101.8B	COOK	139	71
		ILLINOIS FED. AID PROJECT	CONTRACT NO. 60C18	

USER NAME = &USER&	DESIGNED -	REVISED -	
	DRAWN -	REVISED -	
PLOT SCALE = &SCALE&	CHECKED -	REVISED -	
PLOT DATE = &DATE&	DATE -	REVISED -	

FILE NAME = &FILE&