PLAN

| BY | DATE |
|---|---|
| SURVEYED | |
| PLOTTED | |
| ALIGNMENT CHECKED | |
| GRADES CHECKED | |
| NOTE BOOK | |
| NO. | CADD FILE NAME |

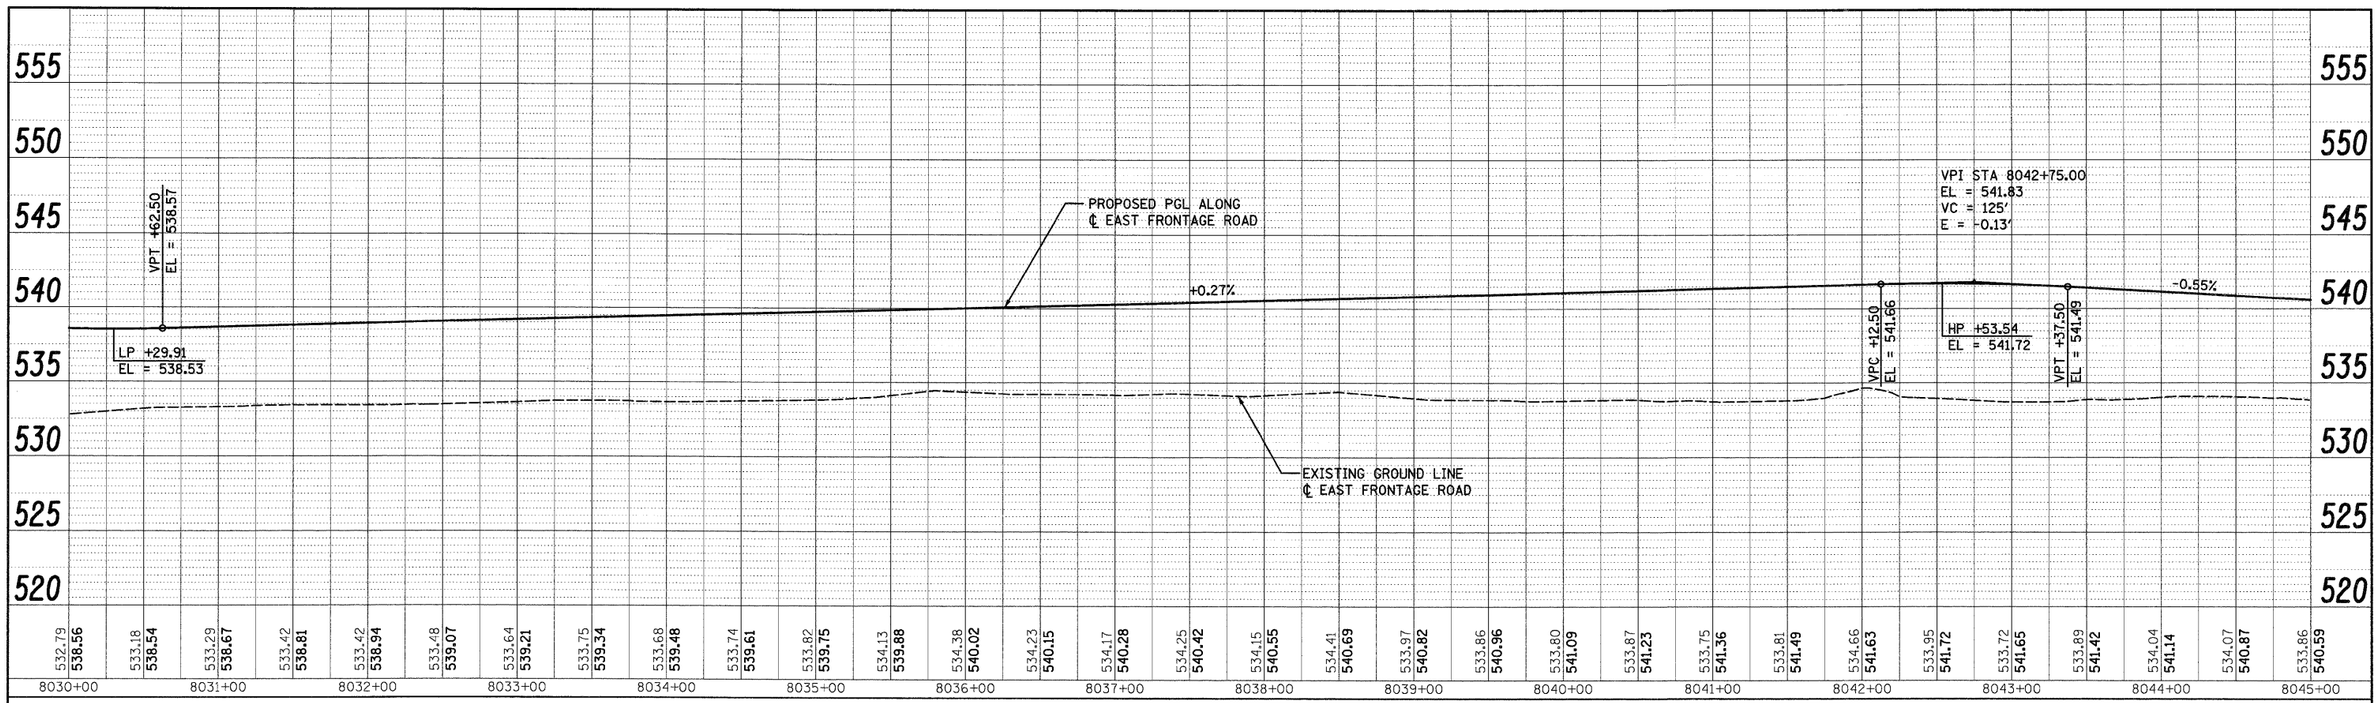


PROFILE

| BY | DATE |
|---|---|
| SURVEYED | |
| PLOTTED | |
| GRADES CHECKED | |
| NOTE BOOK | |
| NO. | STRUCTURE NO'S/ATN'S CHK'D |

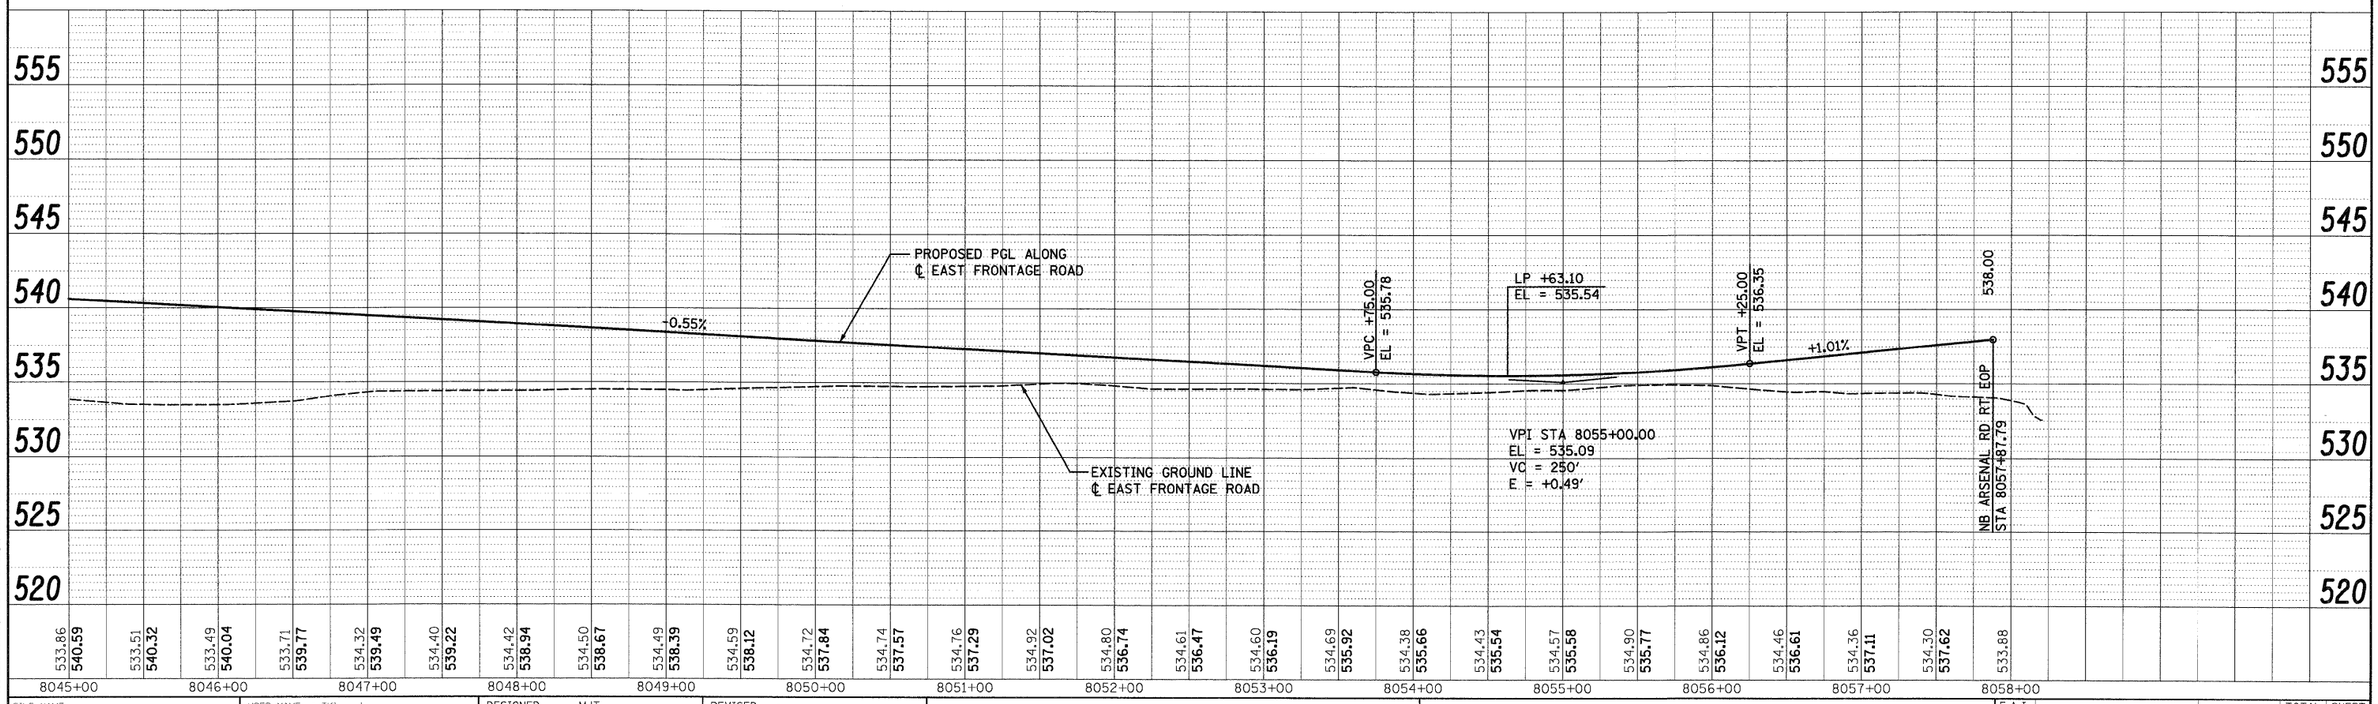



McDonough Associates Inc.
Engineers / Architects
130 East Randolph Street Chicago, Illinois 60601


| | | | |
|---|---|---|---|
| FILE NAME = D162C31-SHT-PROFILE10.dgn | USER NAME = TKluegel | DESIGNED - MJT | REVISED - |
| | | DRAWN - MJT | REVISED - |
| | PLOT SCALE = 1:50 | CHECKED - DLT | REVISED - |
| | PLOT DATE = 12/11/2009 | DATE - 12/18/09 | REVISED - |

**STATE OF ILLINOIS**
**DEPARTMENT OF TRANSPORTATION**

**EAST FRONTAGE ROAD PROFILE**

SCALE:1"=50'H;1"=5'V | SHEET NO. 2 OF 2 SHEETS | STA. | TO STA.

| F.A.I RTE. | SECTION | COUNTY | TOTAL SHEETS | SHEET NO. |
|---|---|---|---|---|
| 55 | (99-1&2)AC-3 | WILL | 524 | 77 |
| | | CONTRACT NO. 60C31 | | |
| FED. ROAD DIST. NO. 1 | ILLINOIS | FED. AID PROJECT | | |

FINAL