EJM ENGINEERING, INC.
411 South Wells Street Suite 800
Chicago, Illinois 60607

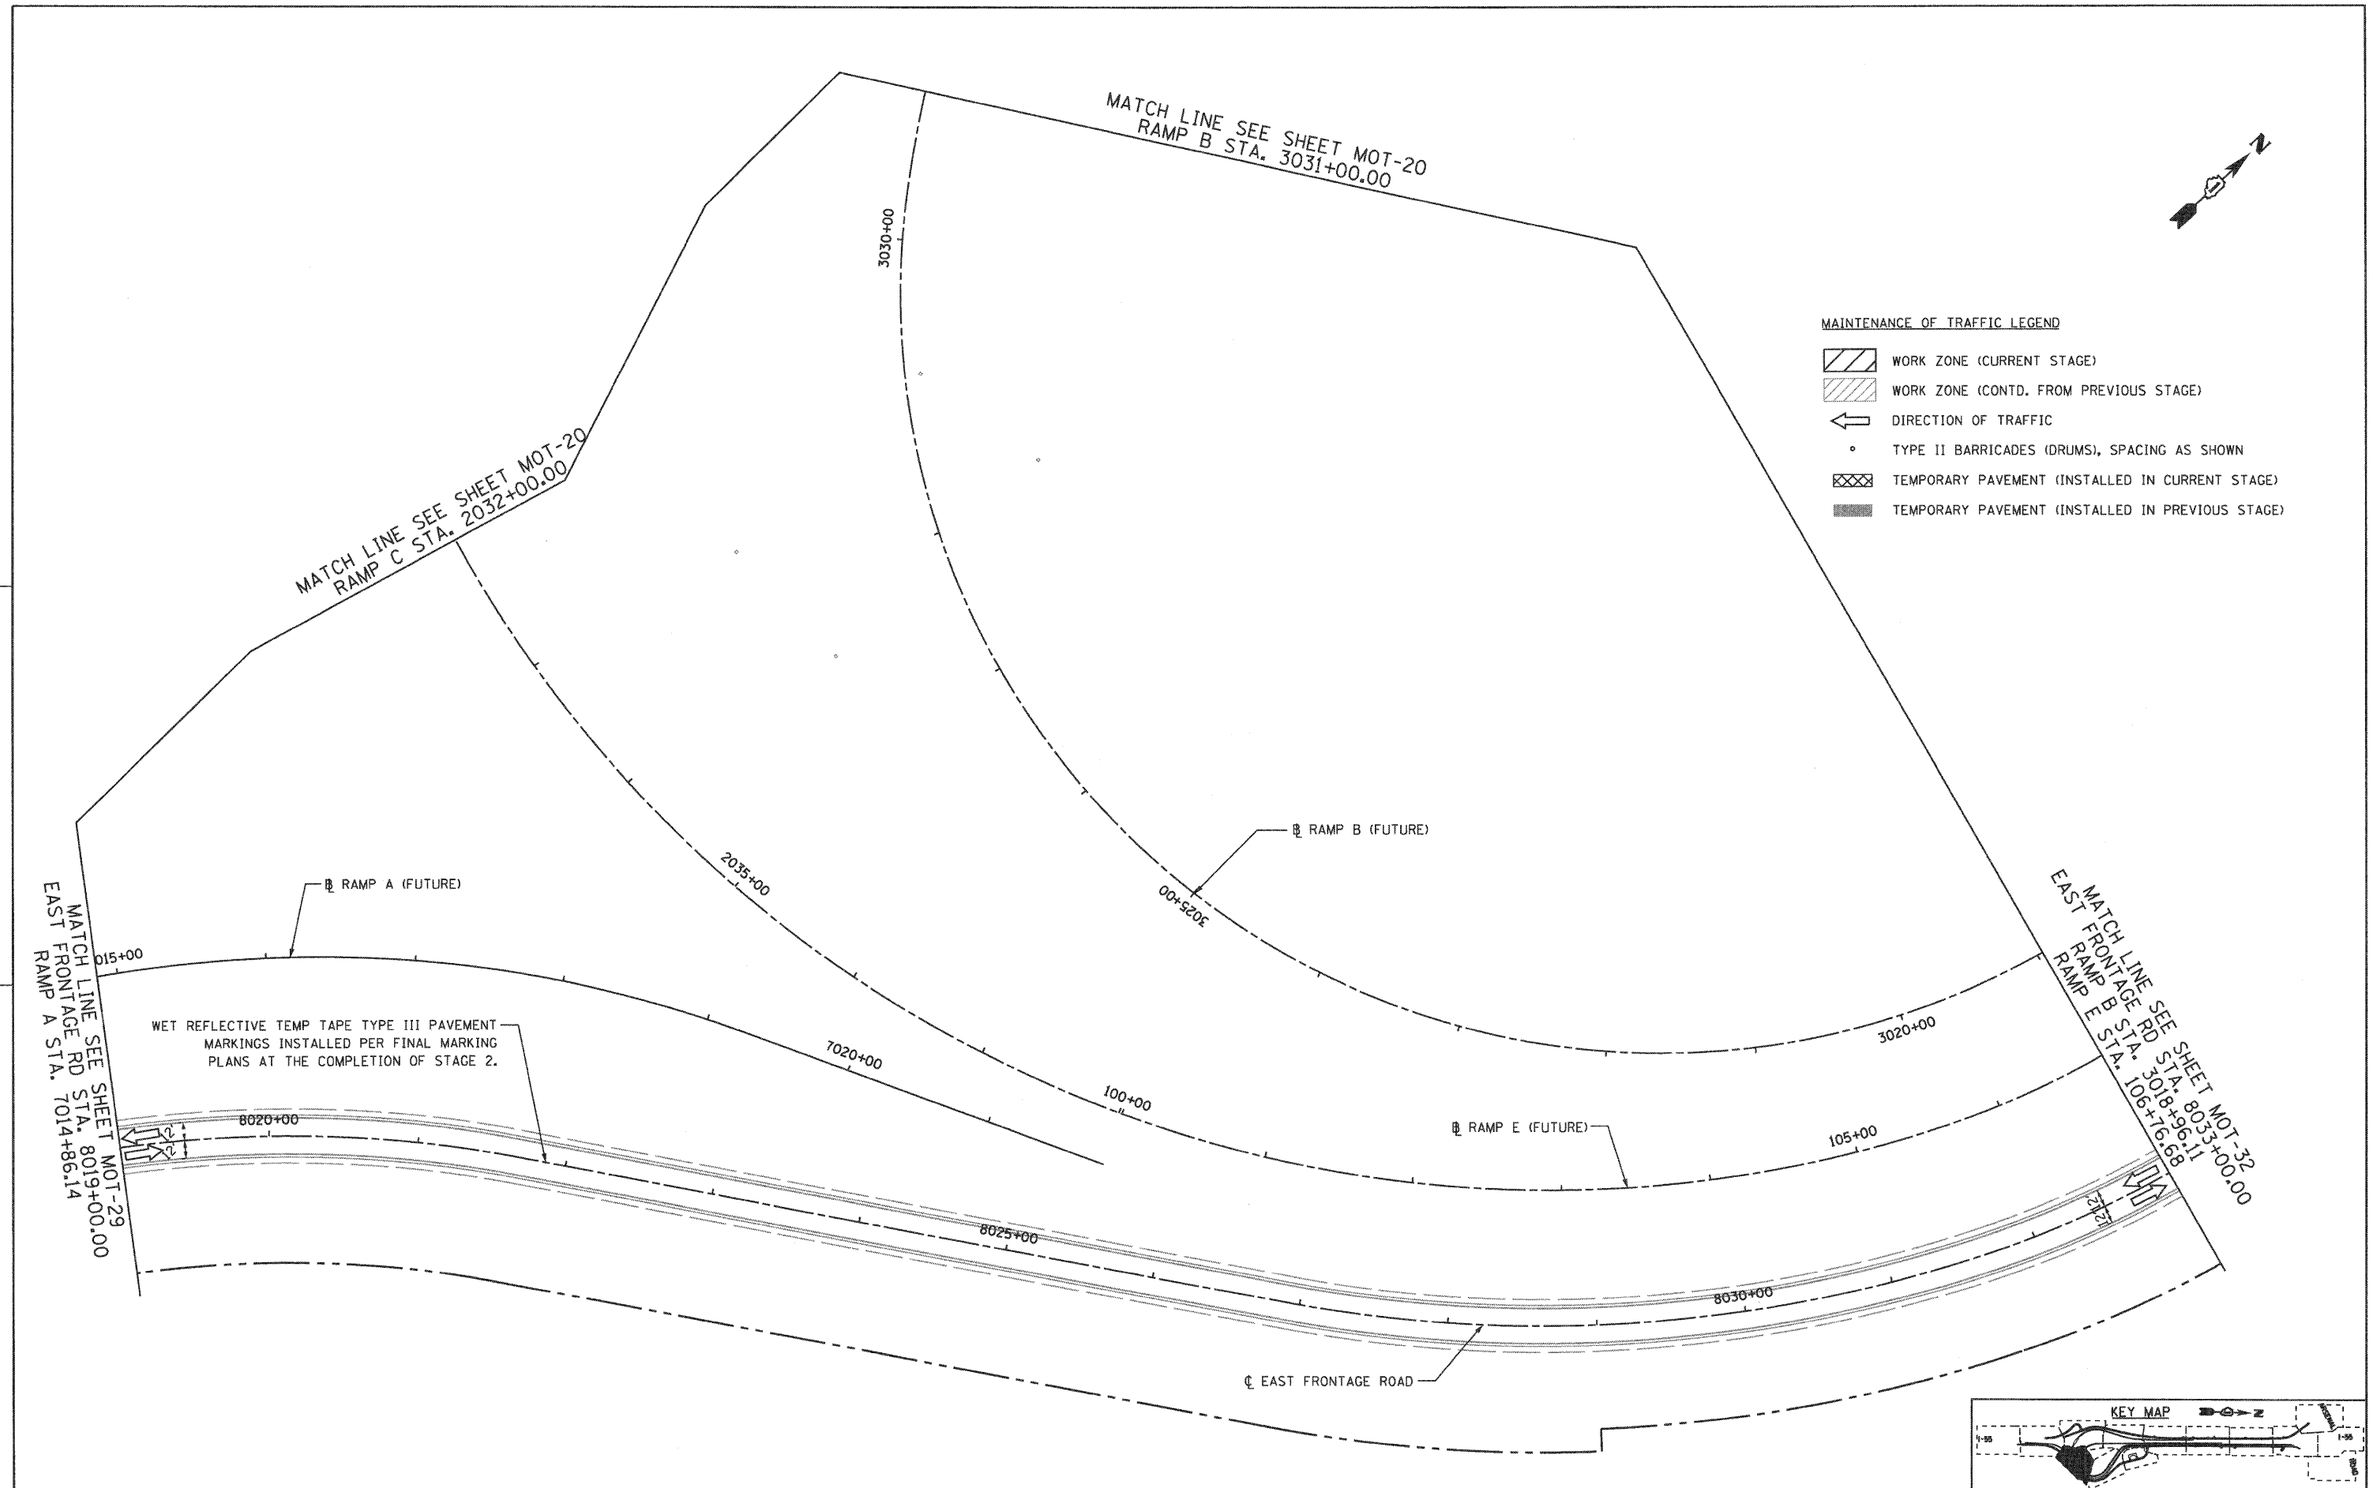

FILE NAME = ...\D160C31-SHT-STAGING304.dgn	USER NAME = grei	DESIGNED - GR	REVISED -	STATE OF ILLINOIS DEPARTMENT OF TRANSPORTATION	MAINTENANCE OF TRAFFIC STAGE 3	F.A.I RTE. 55	SECTION (99-1&2)-3	COUNTY WILL	TOTAL SHEETS 524 / SHEET NO. 116
		DRAWN - GR	REVISED -					CONTRACT NO. 60C31	
	PLOT SCALE = 1:50	CHECKED - RY	REVISED -						
	PLOT DATE = 12/16/2009	DATE - 12/18/2009	REVISED -		SCALE: 1"=50' / SHEET NO. 2 OF 10 SHEETS / STA. / TO STA.	FED. ROAD DIST. NO. 1	ILLINOIS	FED. AID PROJECT	

FINAL