STATE OF ILLINOIS
DEPARTMENT OF TRANSPORTATION

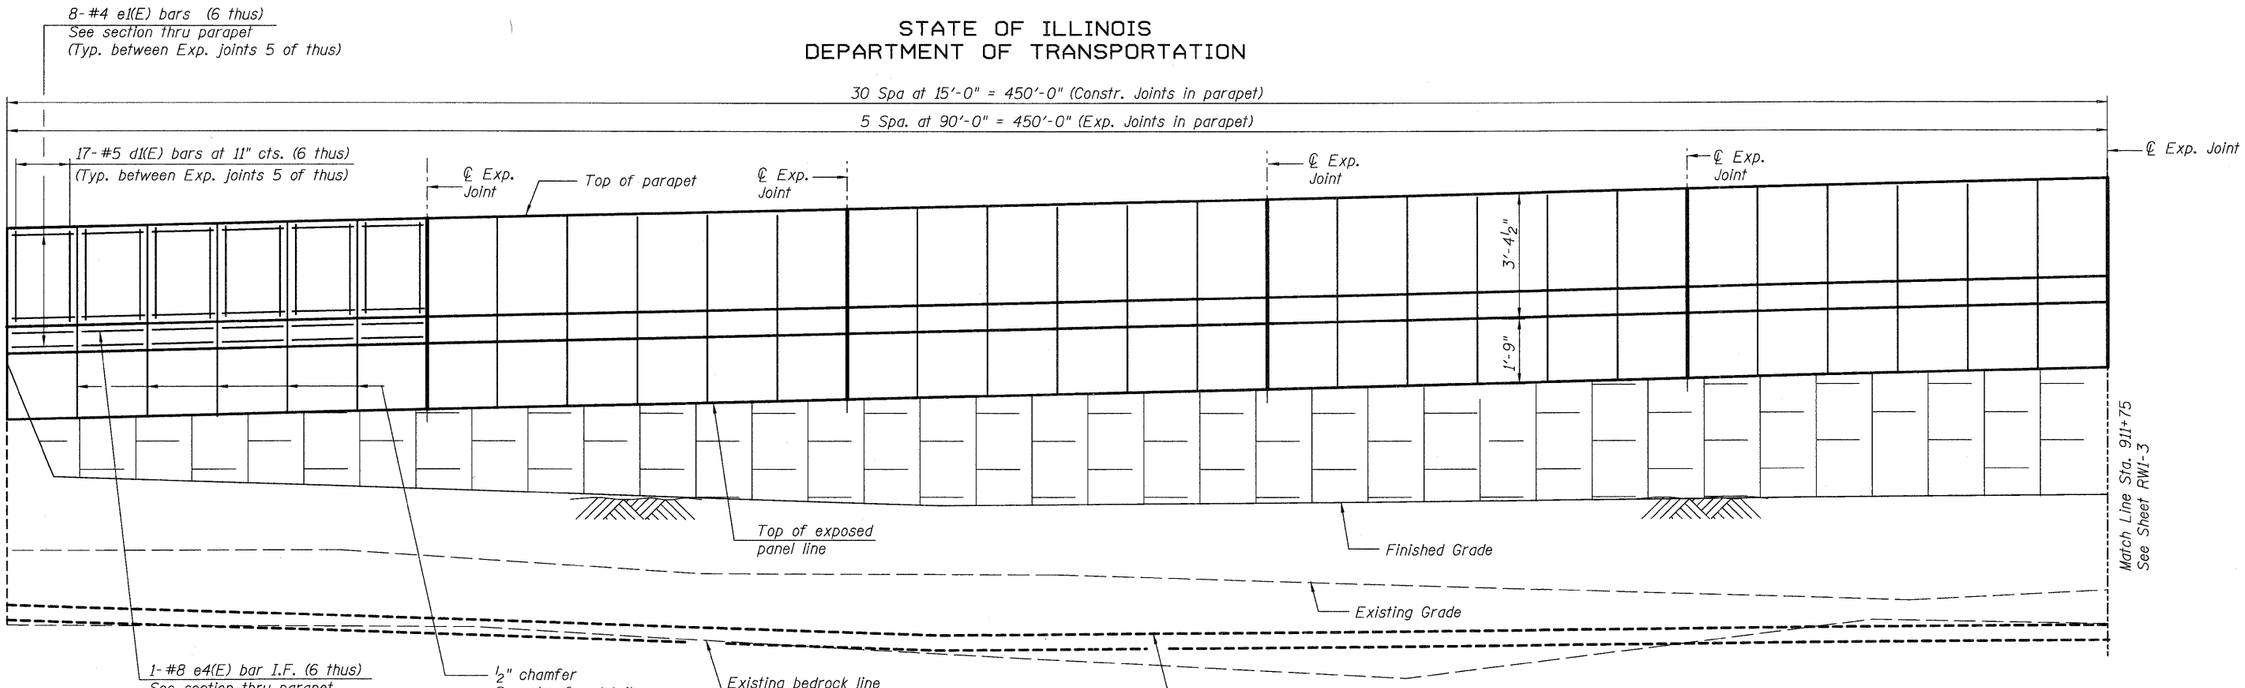

ELEVATION
(Showing reinforcement in parapet)

Note:
Slip forming of the parapet is not allowed.

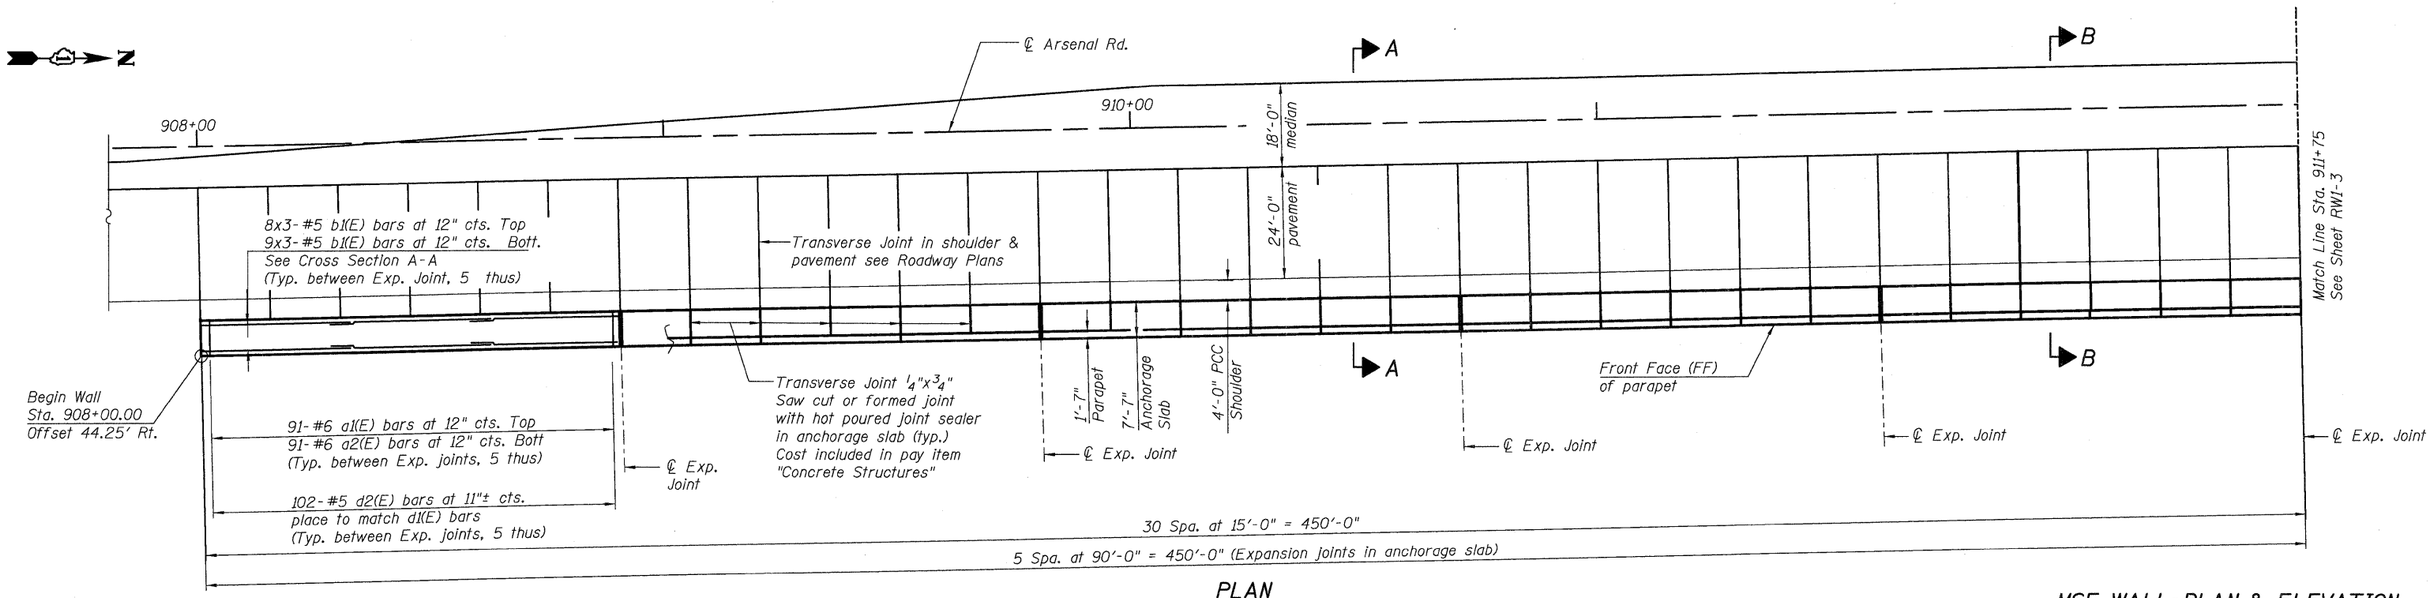

PLAN
(Showing reinforcement in anchorage slab)

MSE WALL-PLAN & ELEVATION
STRUCTURE NO. 099-W026

DESIGNED	PMH
CHECKED	MJL
DRAWN	RJ
CHECKED	BKB

MIN. LAP
#4 bar = 1'-4"
#5 bar = 1'-8"
#8 bar = 3'-8"

Notes:
Work this sheet with sheet RW1-1 & RW3-3.
For Bill of Material see Sheet RW3-5.

McDonough Associates Inc.
Engineers / Architects
130 East Randolph Street
Chicago, Illinois 60601
(312) 946-8600

SHEET NO.	F.A.I. RTE.	SECTION	COUNTY	TOTAL SHEETS	SHEET NO.
RW1-2	55	(99-1&2) AC-3	WILL	524	303
SHEETS			CONTRACT NO. 60C31		
RW1-9	FED. ROAD DIST. NO. 1	ILLINOIS	FED. AID PROJECT		