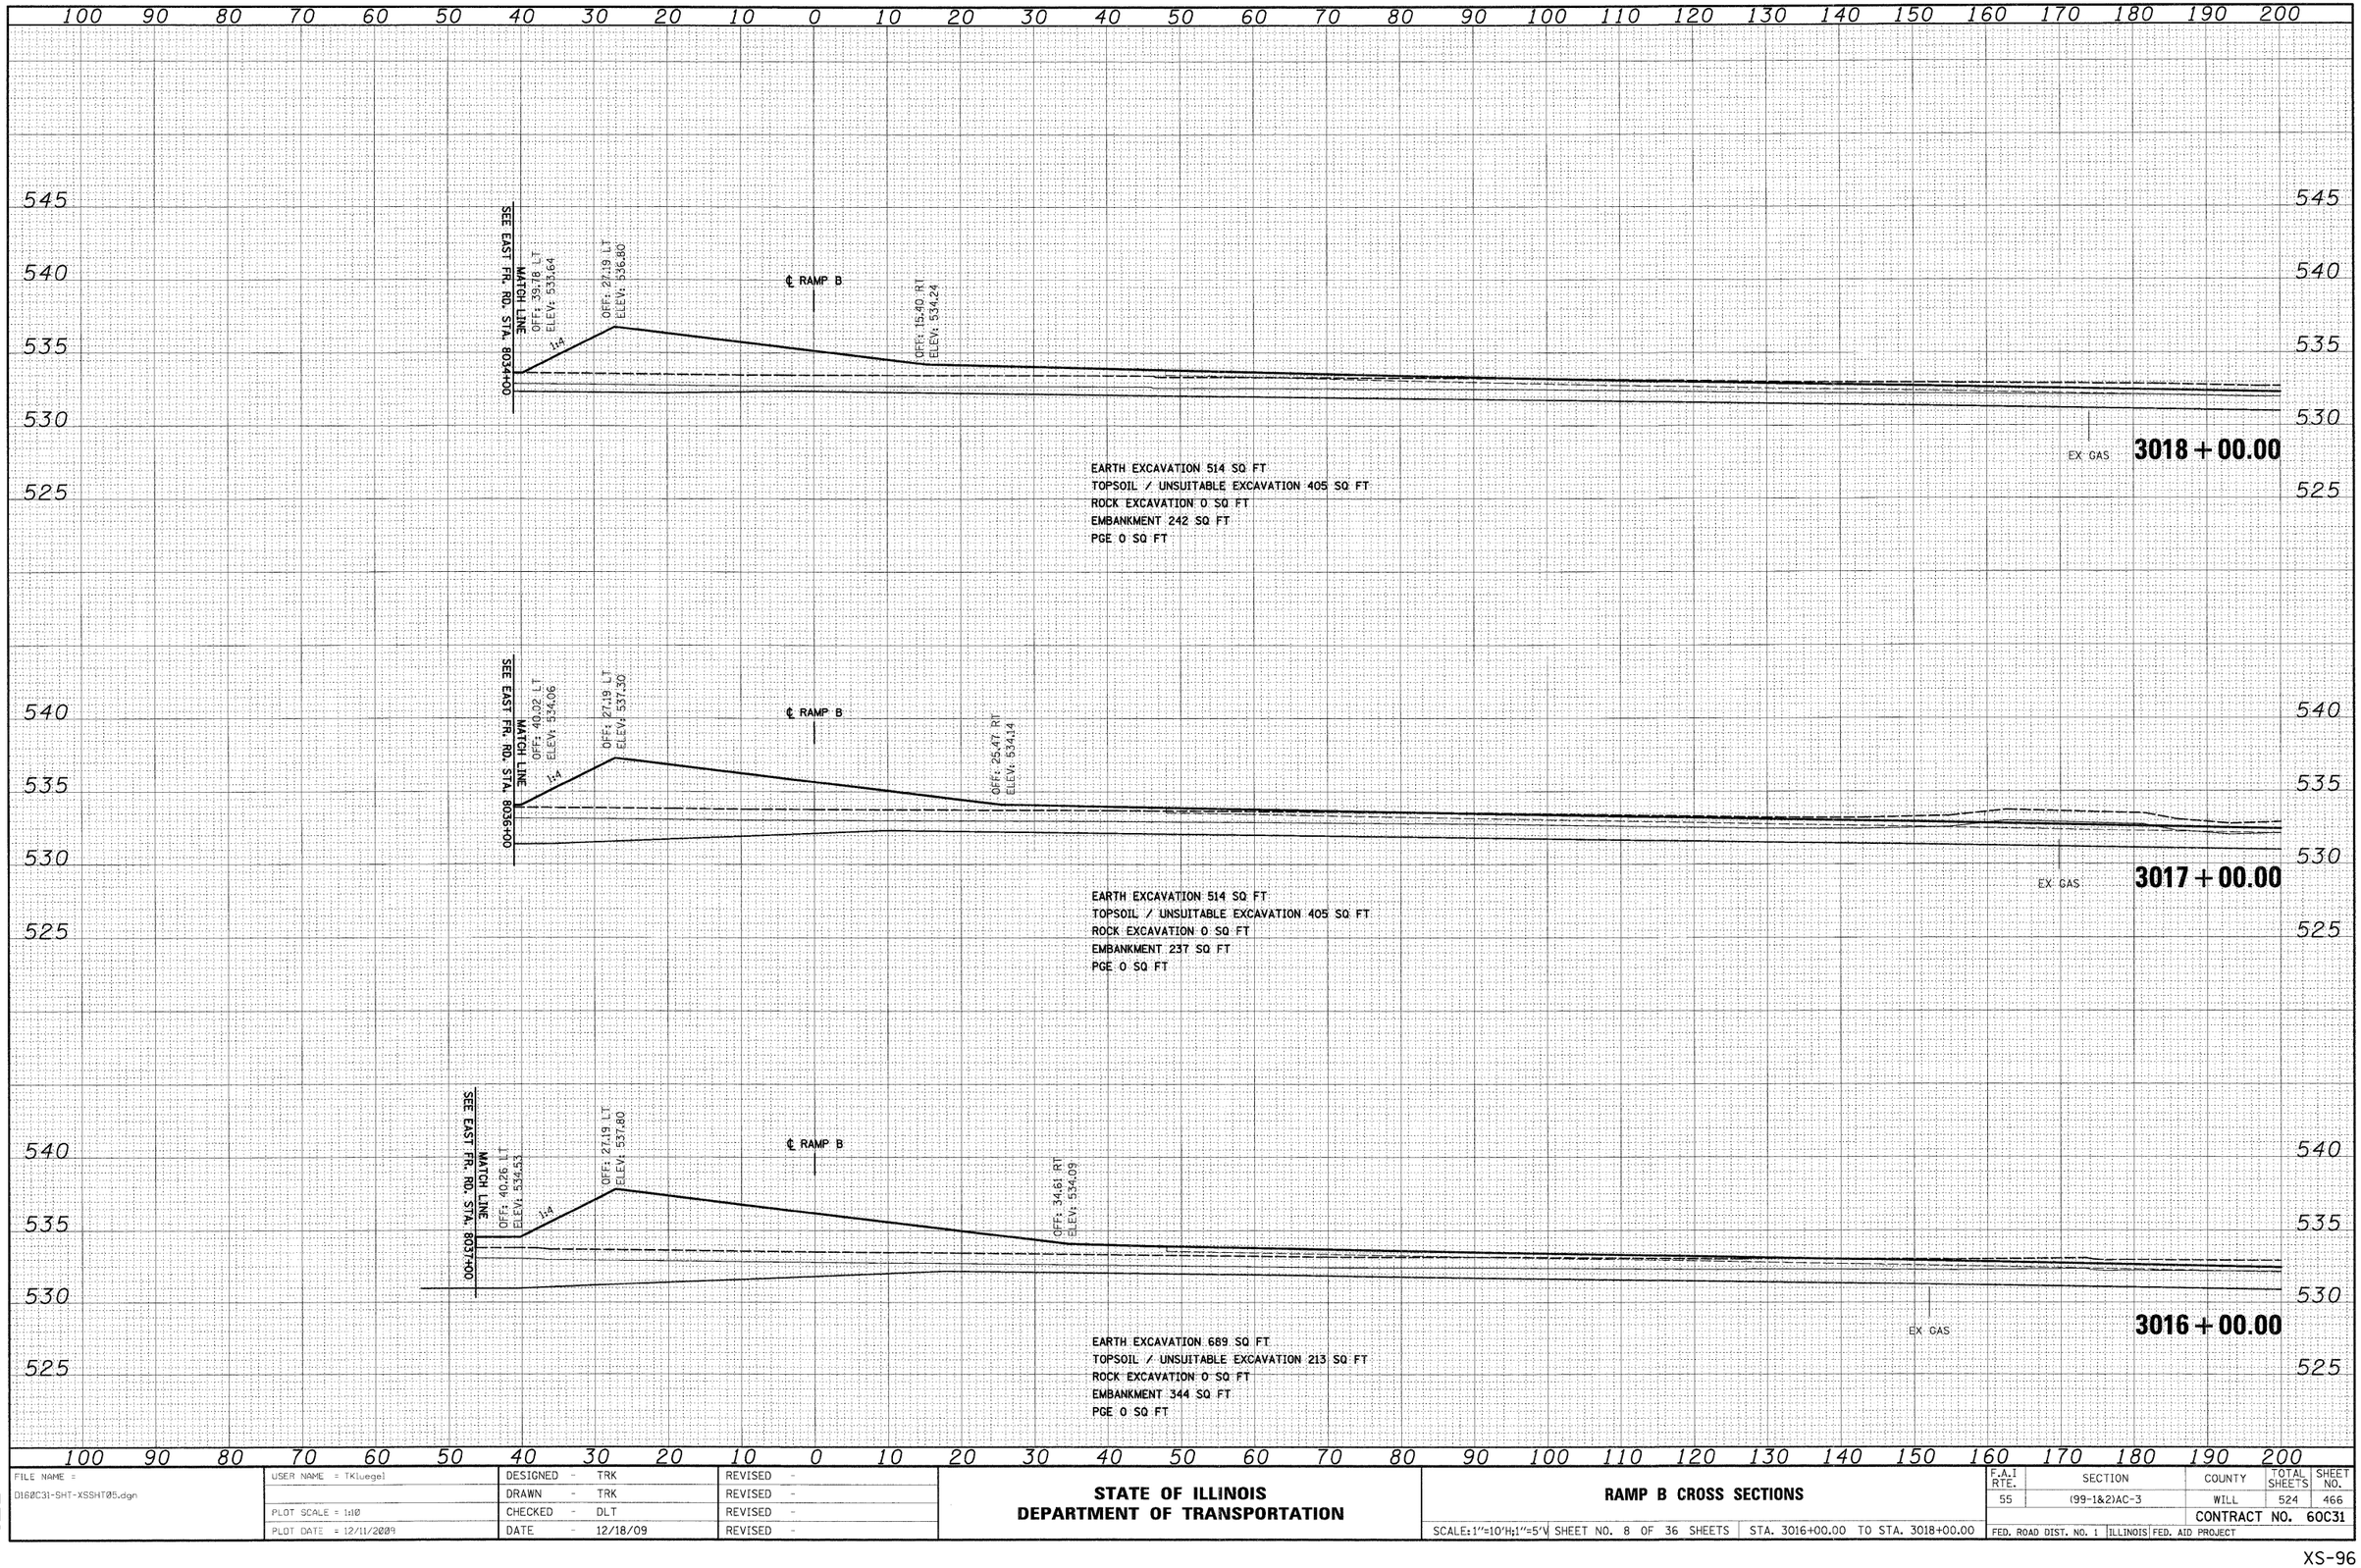

FINAL SURVEY NOTE BOOK NO. | SURVEYED PLOTTED SCALE AREAS | BY DATE AREAS CHECKED

ORIGINAL SURVEY NOTE BOOK NO. | SURVEYED PLOTTED SCALE AREAS | BY DATE AREAS CHECKED

McDonough Associates Inc.
Engineers / Architects
130 East Randolph Street Chicago, Illinois 60601

FILE NAME = D160C31-SHT-XSSHT05.dgn	USER NAME = TKluegel	DESIGNED - TRK	REVISED -
		DRAWN - TRK	REVISED -
	PLOT SCALE = 1:10	CHECKED - DLT	REVISED -
	PLOT DATE = 12/11/2009	DATE - 12/18/09	REVISED -

STATE OF ILLINOIS
DEPARTMENT OF TRANSPORTATION

RAMP B CROSS SECTIONS

SCALE: 1"=10'H; 1"=5'V | SHEET NO. 8 OF 36 SHEETS | STA. 3016+00.00 TO STA. 3018+00.00

F.A.I. RTE.	SECTION	COUNTY	TOTAL SHEETS	SHEET NO.
55	(99-1&2)AC-3	WILL	524	466
		CONTRACT NO. 60C31		
FED. ROAD DIST. NO. 1	ILLINOIS	FED. AID PROJECT		

FINAL