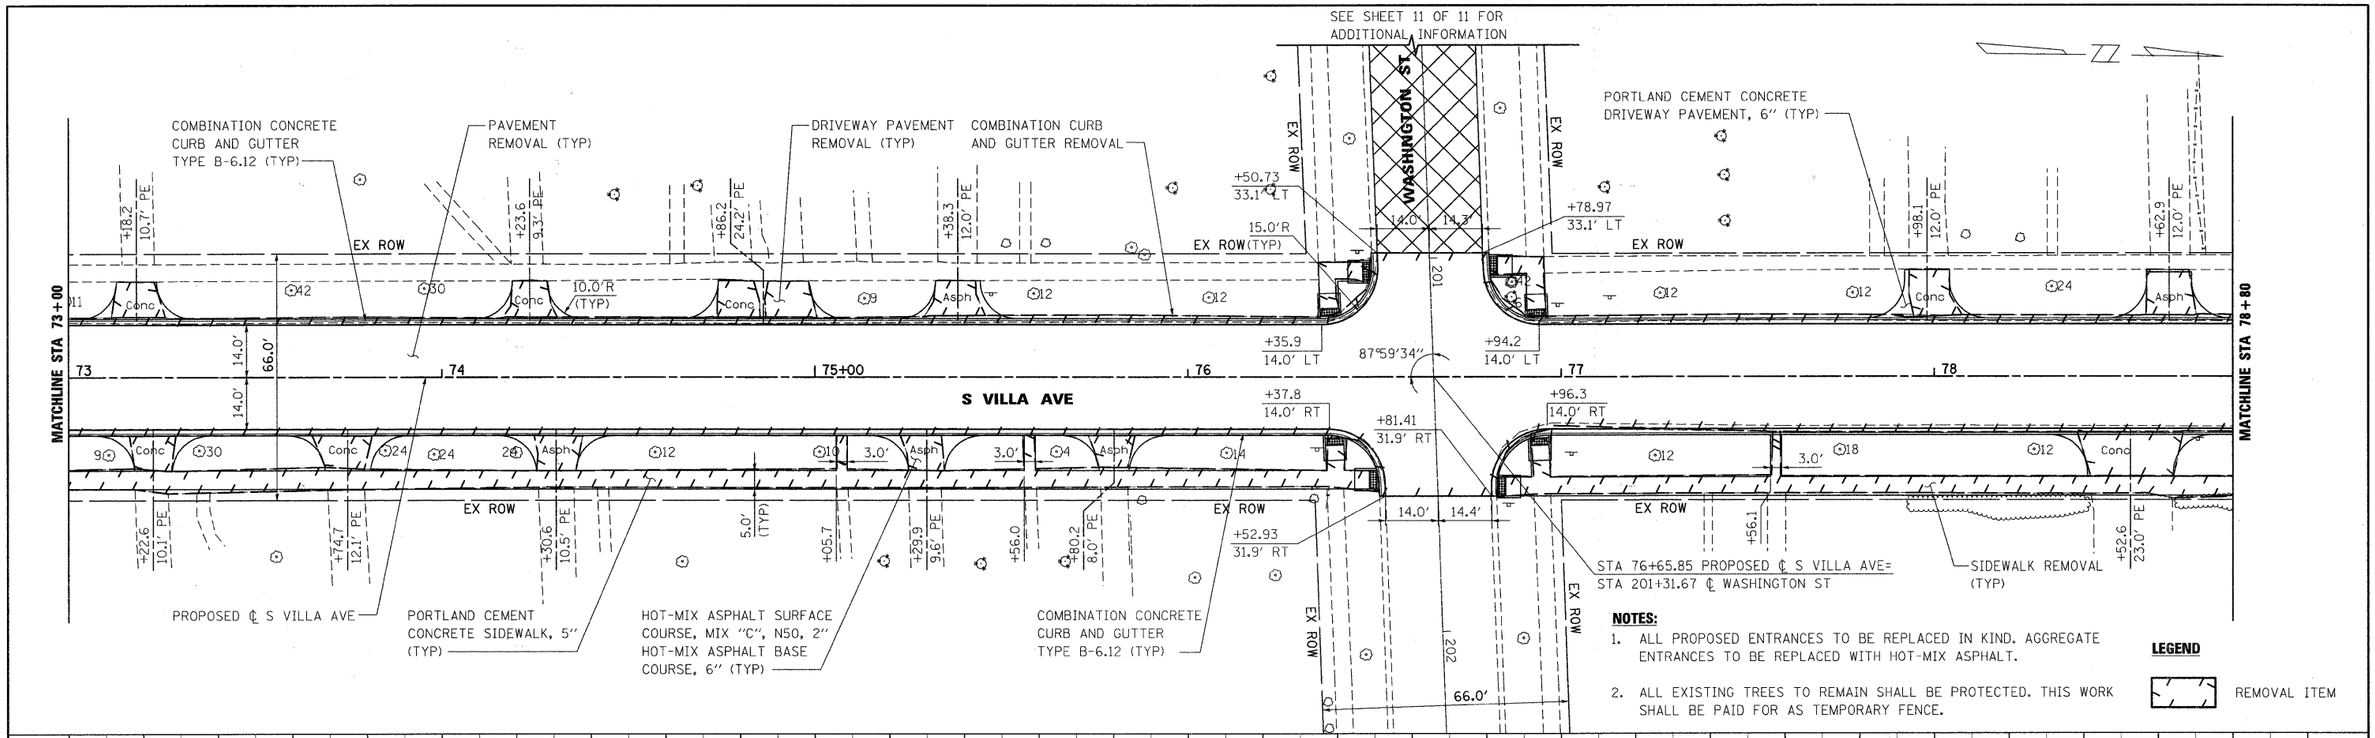

NOTES:

1. ALL PROPOSED ENTRANCES TO BE REPLACED IN KIND. AGGREGATE ENTRANCES TO BE REPLACED WITH HOT-MIX ASPHALT.
2. ALL EXISTING TREES TO REMAIN SHALL BE PROTECTED. THIS WORK SHALL BE PAID FOR AS TEMPORARY FENCE.

LEGEND

REMOVAL ITEM

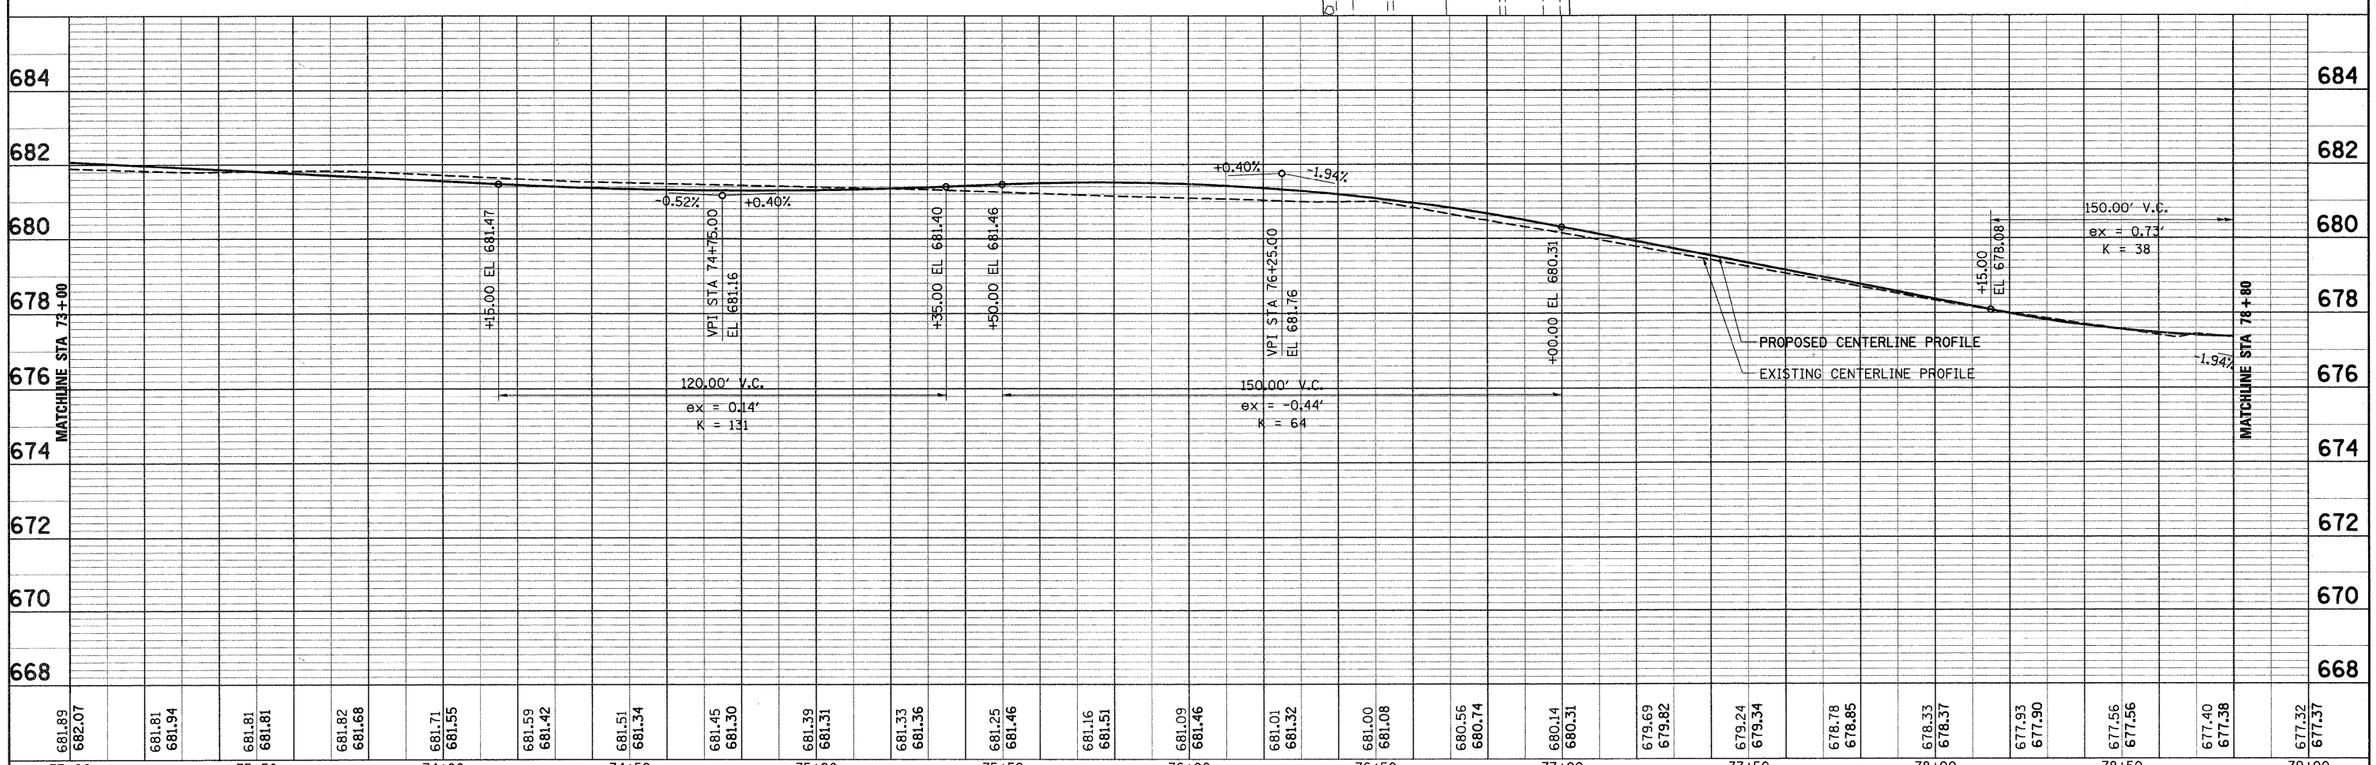

FILE NAME = 020_650pp03.dgn	USER NAME = $USER$	DESIGNED - J.G.	REVISED -	VILLAGE OF VILLA PARK, ILLINOIS	PLAN AND PROFILE	F.A. U. RTE. 2652	SECTION 00-00070-00-PV	COUNTY DuPAGE	TOTAL SHEETS 160	SHEET NO. 20
		DRAWN - E.D.	REVISED -					CONTRACT NO. 63379		
	PLOT SCALE = 1:20	CHECKED -	REVISED -							
	PLOT DATE = 6/15/2010	DATE - 9/23/2009	REVISED -		SCALE: 1"=20' SHEET NO. 3 OF 11 SHEETS STA. 63+19.78 TO STA. 116+71.35			ILLINOIS FED. AID PROJECT		