FOR INDEX OF SHEETS, SEE SHEET NO.2

F.A.U. RTE.	SECTION	COUNTY	TOTAL SHEETS	SHEET NO.
3794	10-00046-00-RS	KENDALL	13	1
FED. ROAD DIST. NO.	ILLINOIS	FED. AID PROJECT - LAPP		
CONTRACT NO. 63496				

STATE OF ILLINOIS
DEPARTMENT OF TRANSPORTATION
DIVISION OF HIGHWAYS
PLANS FOR PROPOSED
FEDERAL AID PROJECT

FAU 3794 (LAKEWOOD CREEK DRIVE)
FROM AVALON LANE
TO FAP 349 (US ROUTE 30)
LAPP RESURFACING
PROJECT NO. ARA-9003(686)
SECTION NO. 10-00046-00-RS
VILLAGE OF MONTGOMERY
KENDALL COUNTY
JOB NO. C-91-546-10

LOCATION OF SECTION INDICATED THUS: -

PROJECT LOCATED IN THE VILLAGE OF MONTGOMERY

END IMPROVEMENTS STA 147+35 LAKEWOOD CREEK DR.

BEGIN IMPROVEMENTS STA 115+80 LAKEWOOD CREEK DR.

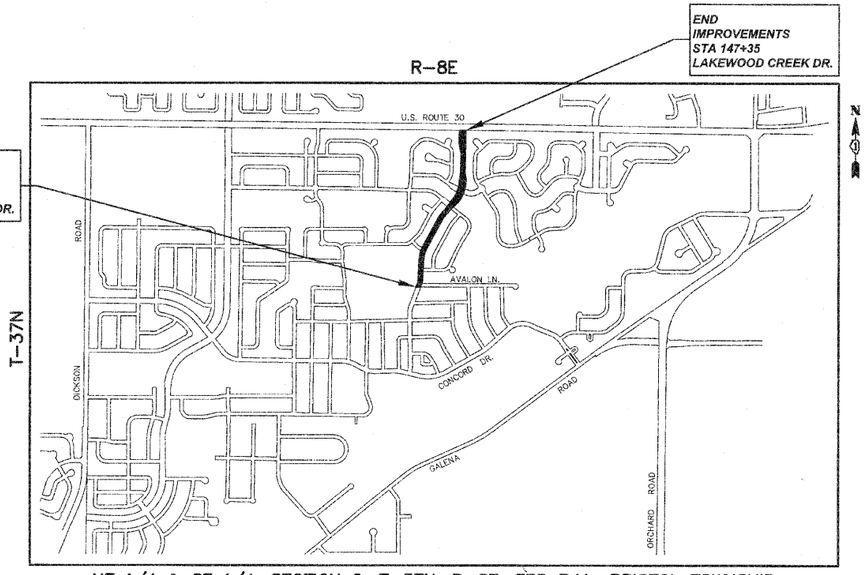

NE 1/4 & SE 1/4, SECTION 2, T-37N, R-8E, 3RD P.M., BRISTOL TOWNSHIP

LOCATION MAP
N.T.S.

NET LENGTH OF PROJECT = 3,155 FEET (0.60 MILES)
GROSS LENGTH OF PROJECT = 3,155 FEET (0.60 MILES)

STATE OF ILLINOIS
DEPARTMENT OF TRANSPORTATION
DIVISION OF HIGHWAYS

APPROVED June 11, 2010 2010
Michael B. Jewett
VILLAGE OF MONTGOMERY, DIRECTOR OF PUBLIC WORKS

PASSED July 12 2010
Christopher Holt CHRISTOPHER HOLT
DISTRICT 1 ENGINEER OF LOCAL ROADS & STREETS

RELEASING FOR BID BASED ON LIMITED REVIEW July 15 2010
Diane M. O'Keefe
DEPUTY DIRECTOR OF HIGHWAYS, REGION 1 ENGINEER

DESIGN DESIGNATION

LAKEWOOD CREEK DRIVE: URBAN COLLECTOR
DESIGN SPEED = 30 M.P.H.
POSTED SPEED = 30 M.P.H.
ADT(2006) = 4,500 VPD

FIELD ENGINEER: MARILIN SOLOMON (847) 705-4407
CONSULTING ENGINEER: ENGINEERING ENTERPRISES, INC.
CONTACT: TIMOTHY V. WEIDNER (630)-466-6700

100' 200' 300' 1"= 100'
0 10' 20' 30' 1"= 10'
0 50' 100' 1"= 50'
0 50' 100' 1"= 40'
0 50' 100' 1"= 30'
0 50' 100' 1"= 20'

FULL SIZE PLANS HAVE BEEN PREPARED USING STANDARD ENGINEERING SCALES, REDUCED SIZED PLANS WILL NOT CONFORM TO STANDARD SCALES, IN MAKING MEASUREMENTS ON REDUCED PLANS, THE ABOVE SCALES MAY BE USED.

DATE: June 11, 2010
BY: Timothy V. Weidner
TIMOTHY V. WEIDNER
LICENSE EXPIRES: NOVEMBER 30, 2011
SEAL

JULIE. JOINT UTILITY LOCATION INFORMATION FOR EXCAVATION CALL 811
811 Know what's below. Call before you dig.

CONTRACT 63496

Engineering Enterprises, Inc.
CONSULTING ENGINEERS
52 Wheeler Road
Sugar Grove, Illinois 60554
P: 630.466.6700 - W: www.eeiweb.com

PRINTED BY THE AUTHORITY OF THE STATE OF ILLINOIS

COPYRIGHT © 2010 ENGINEERING ENTERPRISES, INC.

Plotted: June 8, 2010 @ 8:19 AM By: Larry Nolan - Tab: 01 Cover - 22x34

Path: H:\SDSKPROJ\M009300\DWG\DWG FINAL ENG\M009300-CVR