NOTES:

ALL LIGHTING UNITS ON I-290 HAVE 8' MAST ARMS

ALL LIGHTING UNITS ON RAMPS AND SIDE ROADS HAVE 15' MAST ARMS UNESS OTHERWISE NOTED

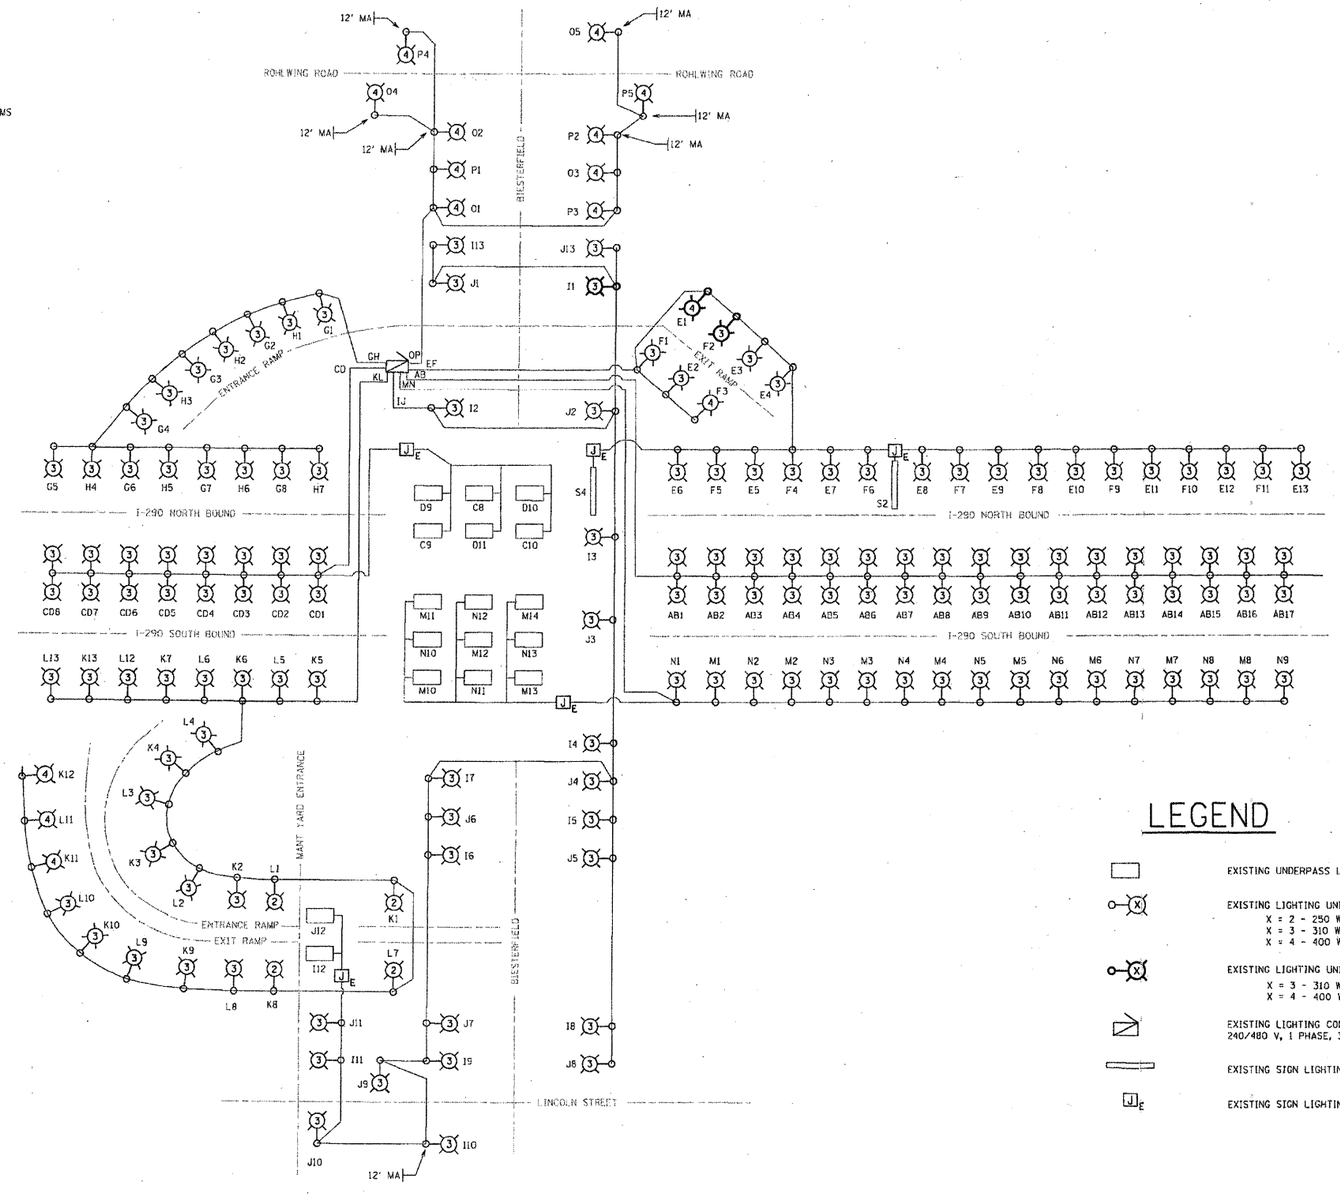

LEGEND

- EXISTING UNDERPASS LIGHTING UNIT 55 WATT
- EXISTING LIGHTING UNIT
  X = 2 - 250 WATT LUMINAIRE
  X = 3 - 310 WATT LUMINAIRE
  X = 4 - 400 WATT LUMINAIRE
- EXISTING LIGHTING UNIT TO BE REMOVED AND RELOCATED
  X = 3 - 310 WATT LUMINAIRE
  X = 4 - 400 WATT LUMINAIRE
- EXISTING LIGHTING CONTROLLER "S" 240/480 V, 1 PHASE, 3 WIRE
- EXISTING SIGN LIGHTING
- EXISTING SIGN LIGHTING

E2

FILE NAME =	USER NAME = poulterma	DESIGNED -	REVISED -	STATE OF ILLINOIS DEPARTMENT OF TRANSPORTATION	I-290 AND BIESTERFIELD ROAD ONE-LINE DIAGRAM CONTOLLER "S"	F.A.I RTE.	SECTION	COUNTY	TOTAL SHEETS	SHEET NO.
c:\pw_work\PWIDOT\POULTERMA\d0109143\P141009-light.dgn		DRAWN -	REVISED -			290	0101-311 HBK-1	COOK		
	PLOT SCALE = 100.0000 ' / IN.	CHECKED -	REVISED -					CONTRACT NO. 60J32		
	PLOT DATE = 3/22/2010	DATE -	REVISED -		SCALE: NTS / SHEET NO. 2 OF 2 SHEETS / STA. / TO STA.			ILLINOIS FED. AID PROJECT		

P141009-light.dgn 3/22/2010 9:35:50 AM User:poulterma

FOR REFERENCE ONLY

FILE NAME =	USER NAME = djk	DESIGNED - EE	REVISED -	STATE OF ILLINOIS DEPARTMENT OF TRANSPORTATION	IL ROUTE 53 (BIESTERFIELD ROAD) @ I-290 LIGHTING ONE-LINE DIAGRAM	F.A.U. RTE.	SECTION	COUNTY	TOTAL SHEETS	SHEET NO.
...\2349_Lighting_Details.dgn		DRAWN - DJK	REVISED -			1339	09-00054-00-CH	COOK	88	45
	PLOT SCALE = 50.0000 ' / IN.	CHECKED - DEM	REVISED -					CONTRACT NO. 63505		
	PLOT DATE = 7/7/2010	DATE - 07-07-10	REVISED -		SHEET NO. 1 OF 1 SHEETS	FED. ROAD DIST. NO. 1	ILLINOIS	FED. AID PROJECT ARA-M-9003(569)		