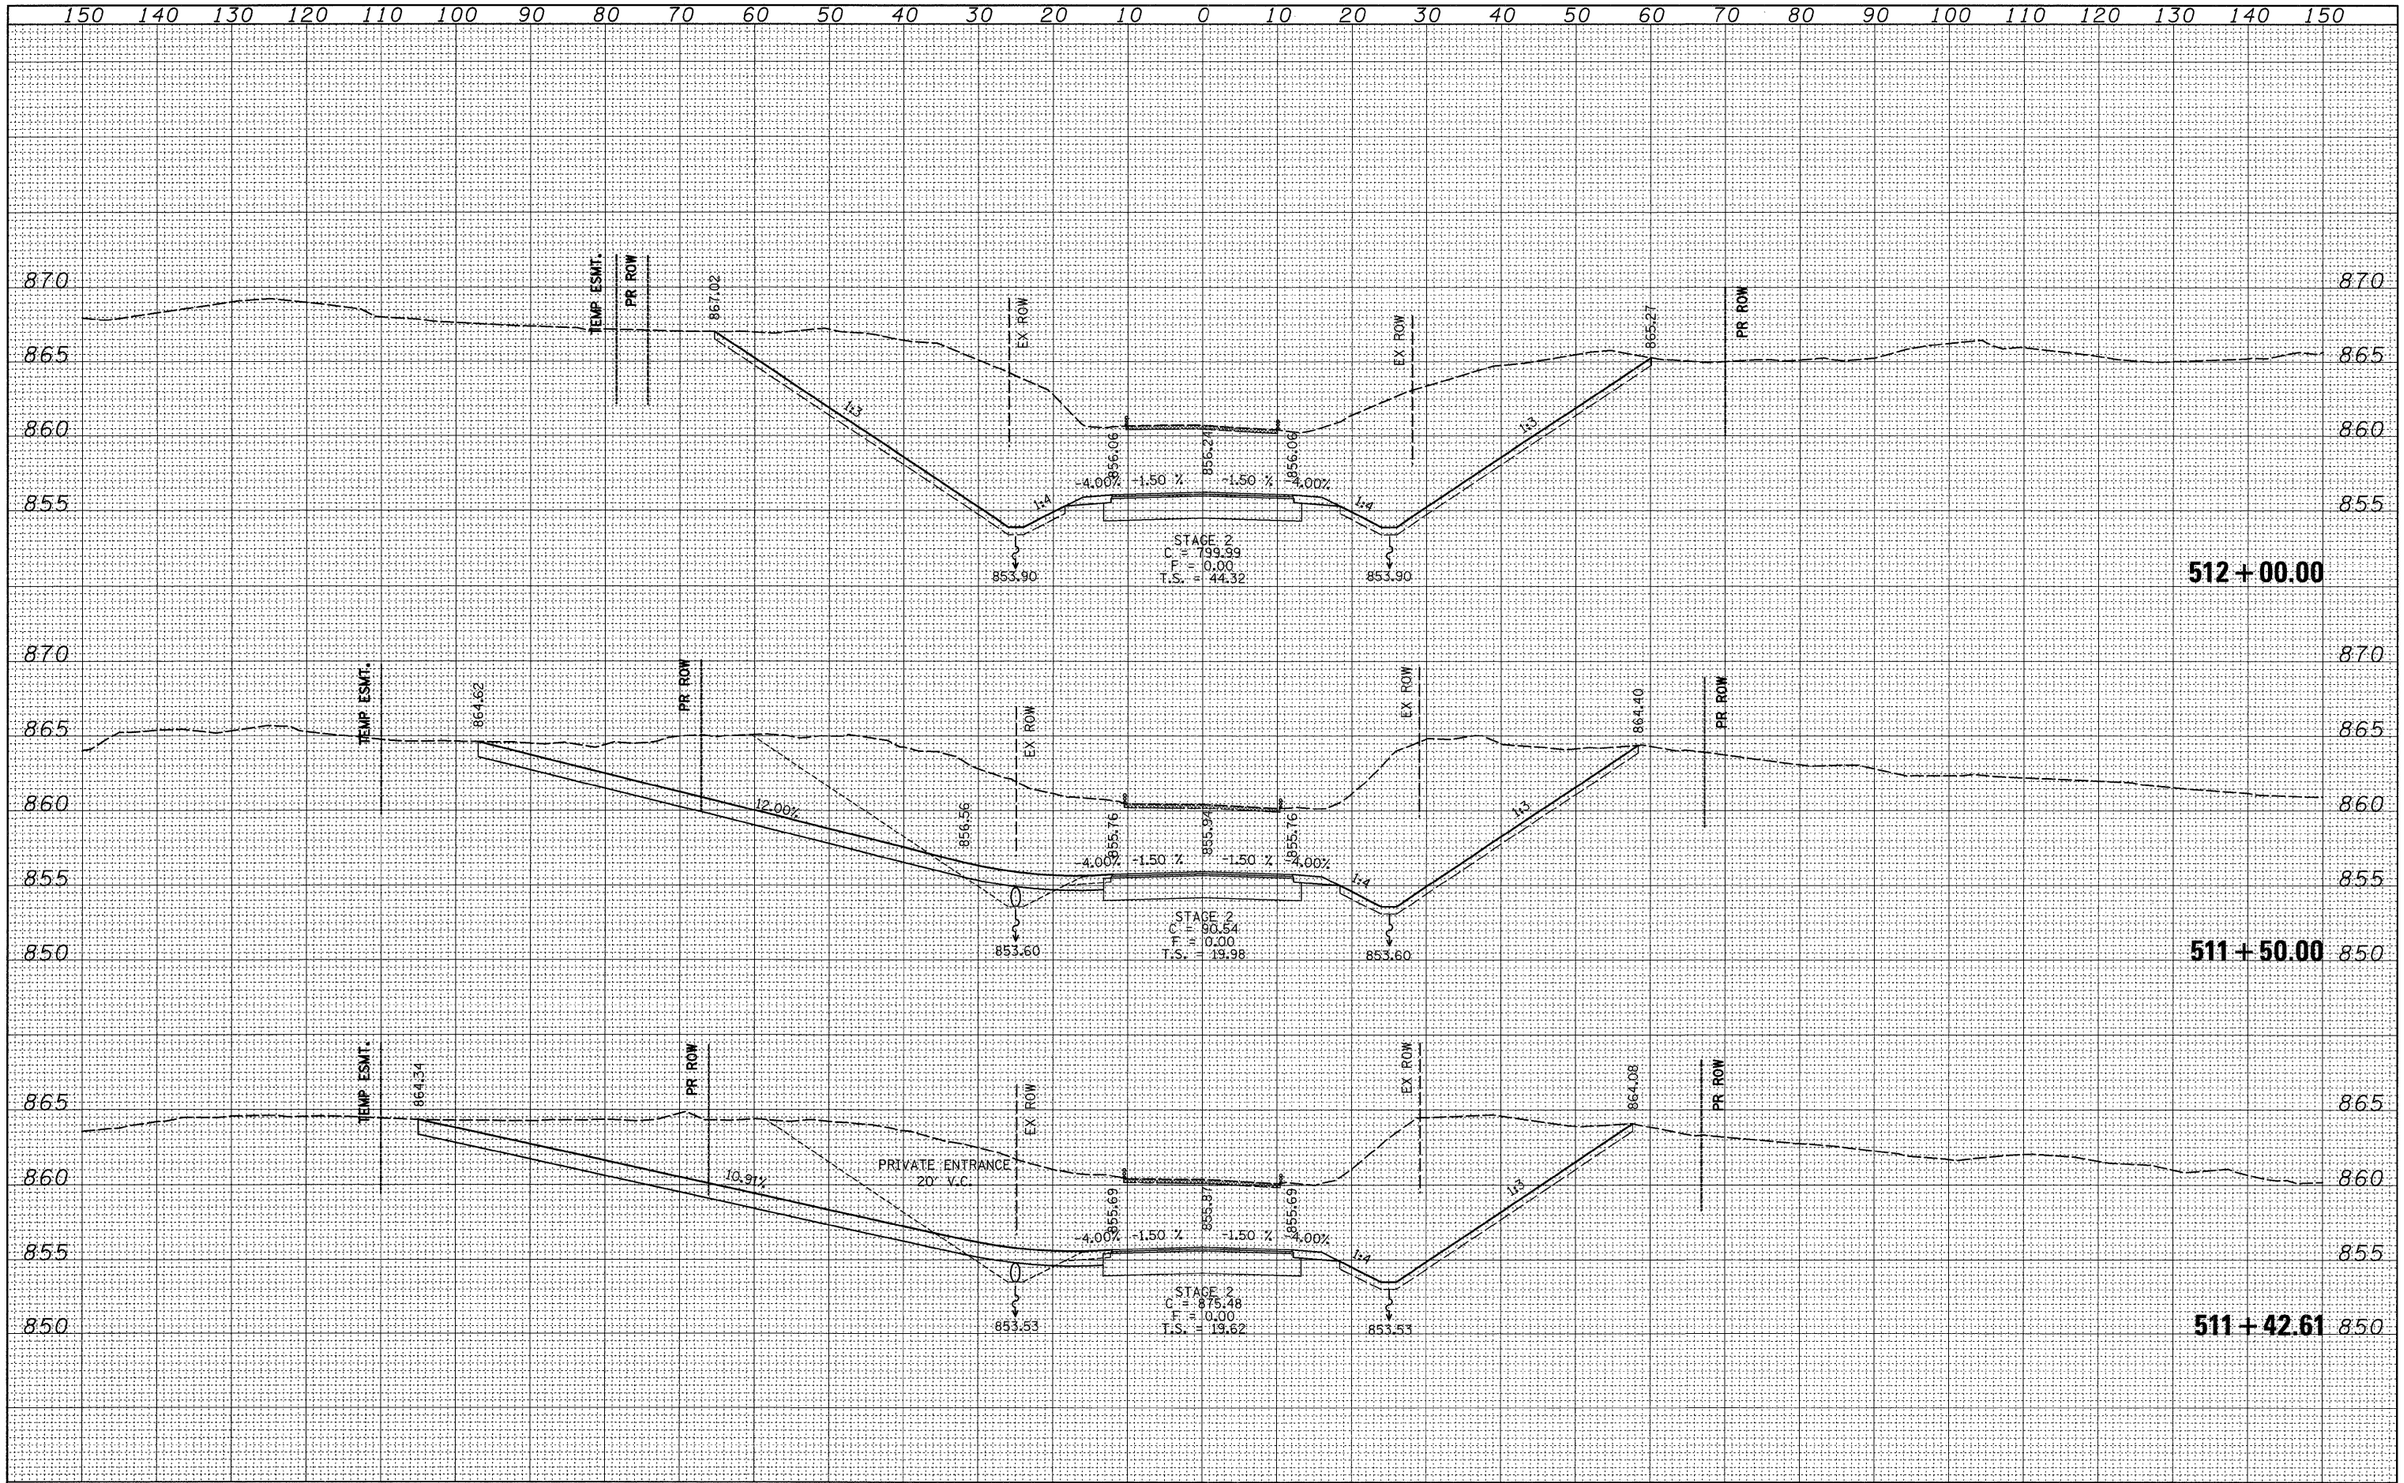

FILE NAME = c:\pw_work\PWIDOT\GOFFJL\dms85448\d08908xs.dgn	USER NAME = goffjl	DESIGNED -	REVISED -	STATE OF ILLINOIS DEPARTMENT OF TRANSPORTATION	WEST ORTH	F.A.P. RTE.	SECTION	COUNTY	TOTAL SHEETS	SHEET NO.
		DRAWN -	REVISED -			754	101M-1	BOONE	74	67
	PLOT SCALE = 10.0000 ' / IN.	CHECKED -	REVISED -					CONTRACT NO. 64E34		
	PLOT DATE = Wed Mar 10 09:59:28 2010	DATE -	REVISED -		SCALE: SHEET NO. OF SHEETS STA. 511+42.61 TO STA. 512+00.00			ILLINOIS FED. AID PROJECT		

FINAL SURVEY	BY	DATE
SURVEYED		
PLOTTED		
TEMPLATE		
AREAS		
AREAS CHECKED		
NOTE BOOK NO.		

ORIGINAL SURVEY	BY	DATE
SURVEYED		
PLOTTED		
TEMPLATE		
AREAS		
AREAS CHECKED		
NOTE BOOK NO.		