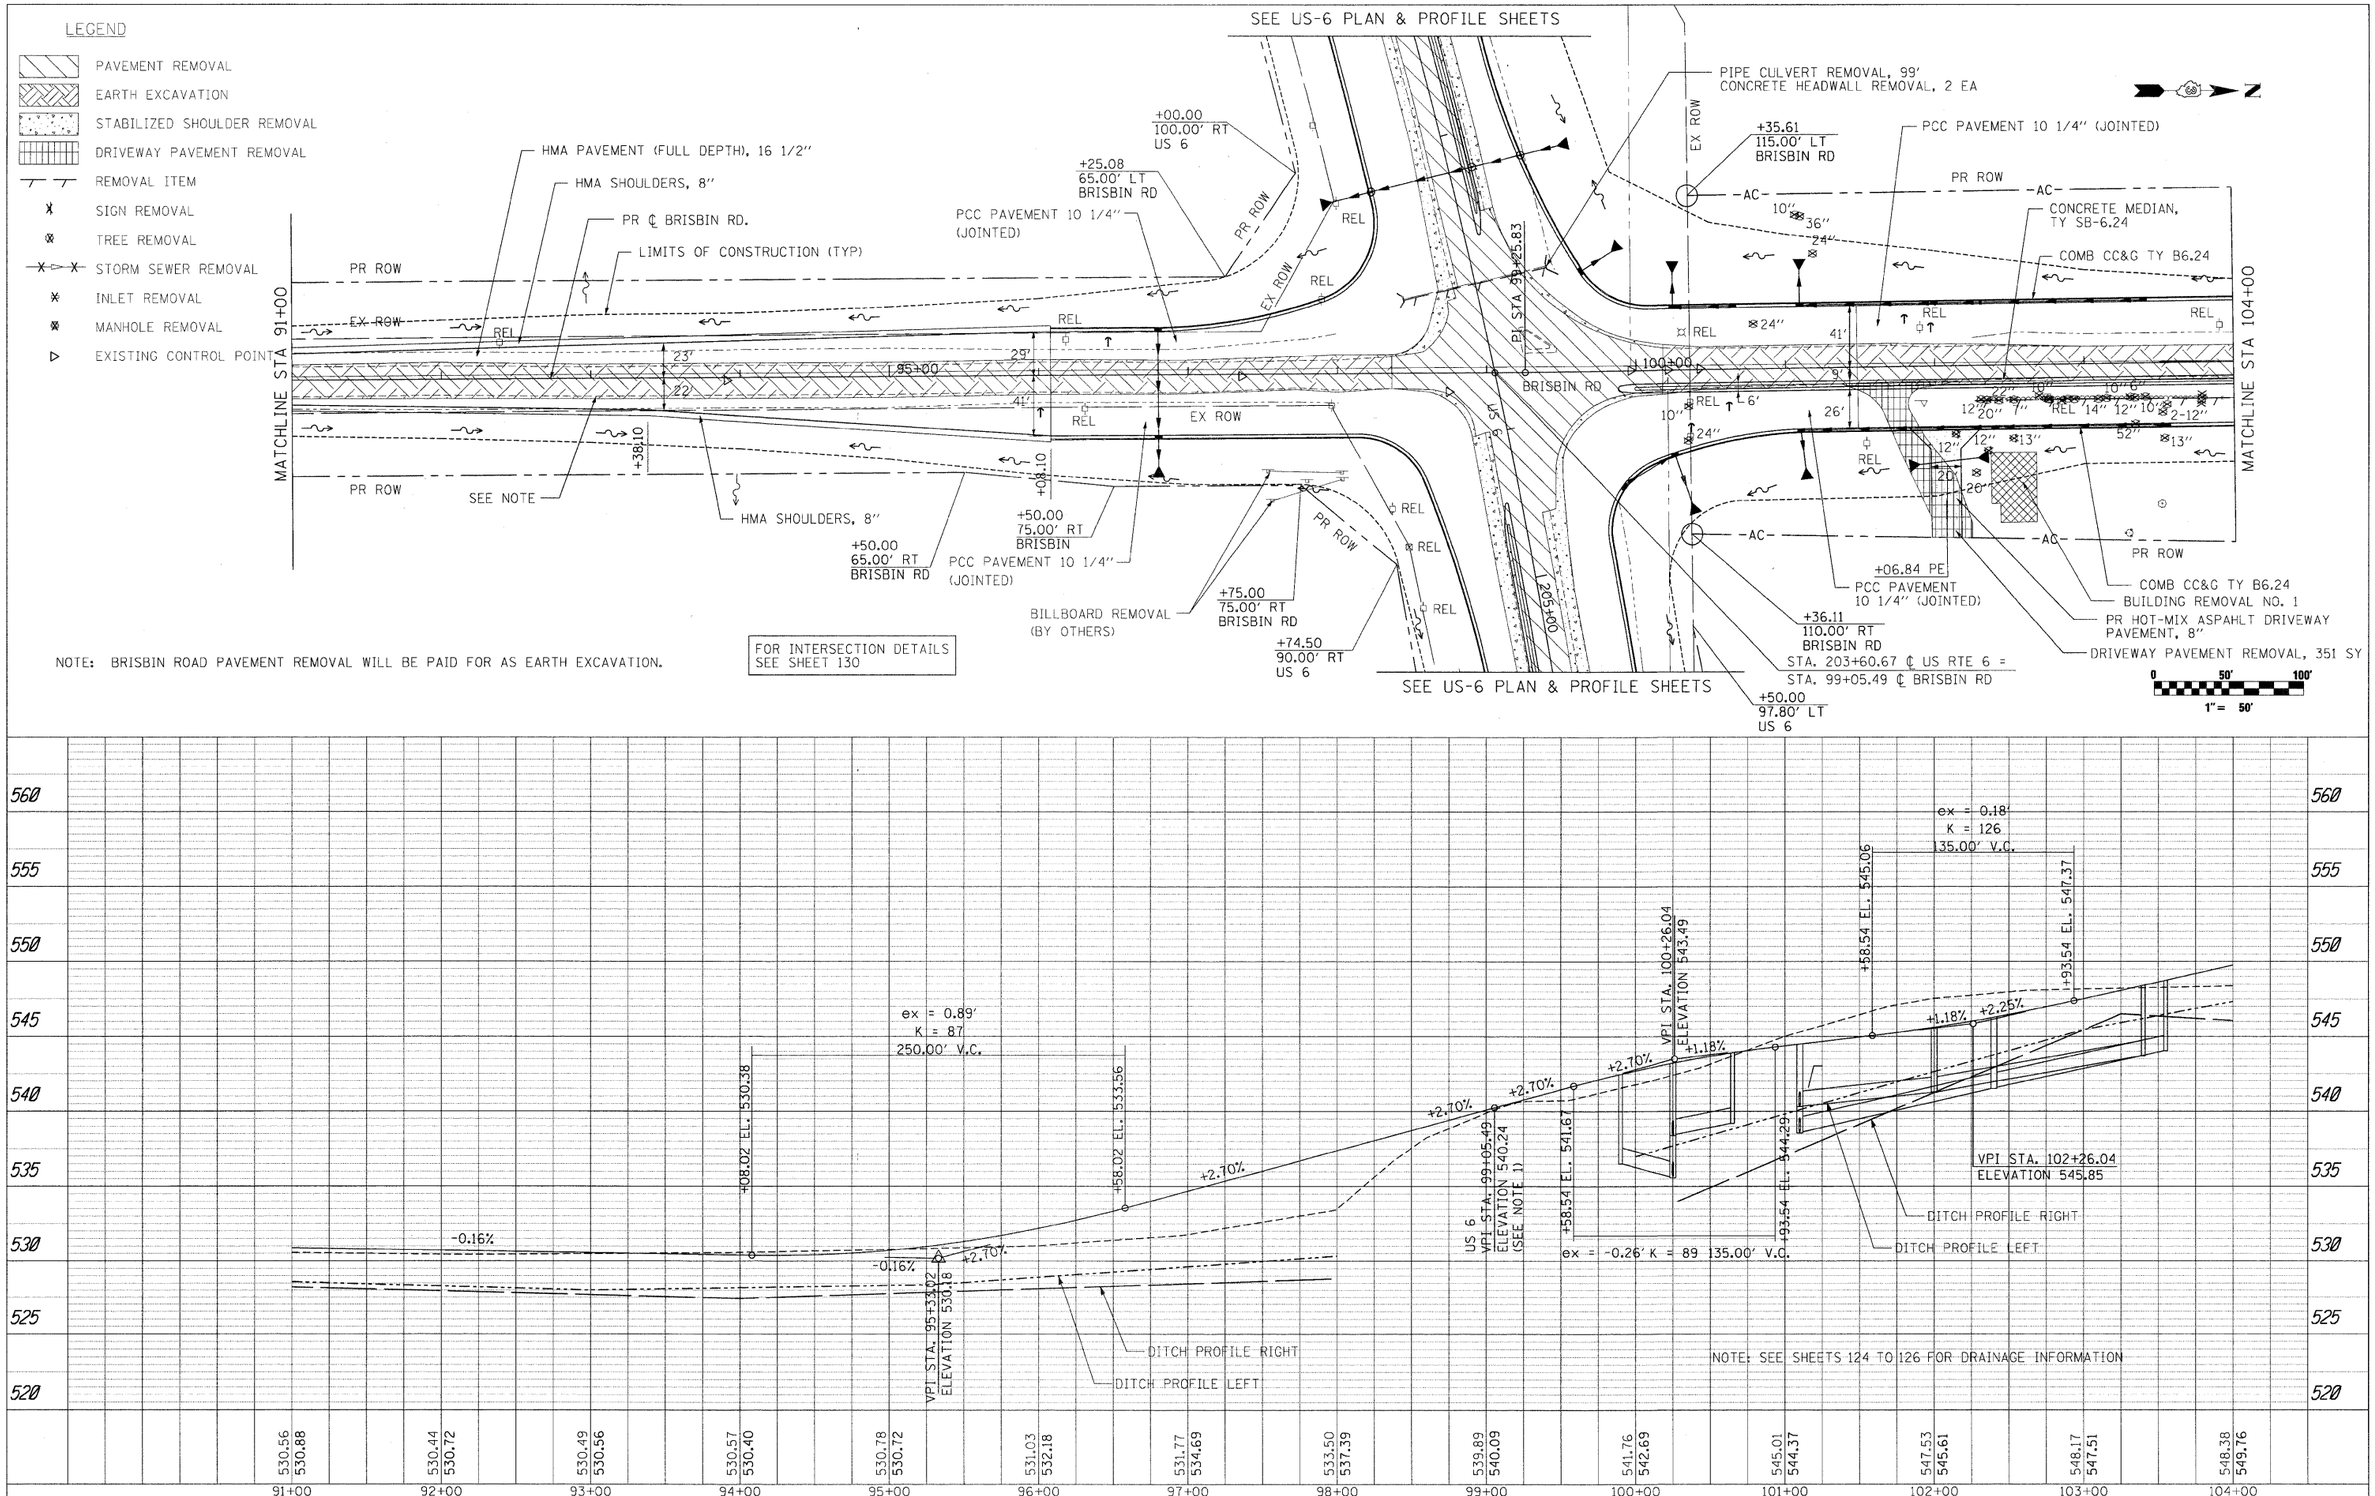

FILE NAME = t:\1812\CADD Sheets\D366408-sht-plnprf-Brisbin.dgn	USER NAME = _USER_	DESIGNED - CGC	REVISED -
	PLOT SCALE = $SCALE$	DRAWN - CGC	REVISED -
	PLOT DATE = 5/21/2010	CHECKED - JPW	REVISED -
		DATE - 5/21/2010	REVISED -

STATE OF ILLINOIS
DEPARTMENT OF TRANSPORTATION

BRISBIN ROAD
PLAN & PROFILE

SCALE: 1"=50' | SHEET NO. 38 OF 351 SHEETS | STA. 91+00 TO STA. 104+00

F.A.U. RTE.	SECTION	COUNTY	TOTAL SHEETS	SHEET NO.
*	(32,47-4) HBK-4 & G(N)	GRUNDY	351	38
		CONTRACT NO. 66408		
		ILLINOIS FED. AID PROJECT		

* FAI 80 & FAS 297 / FAU 392