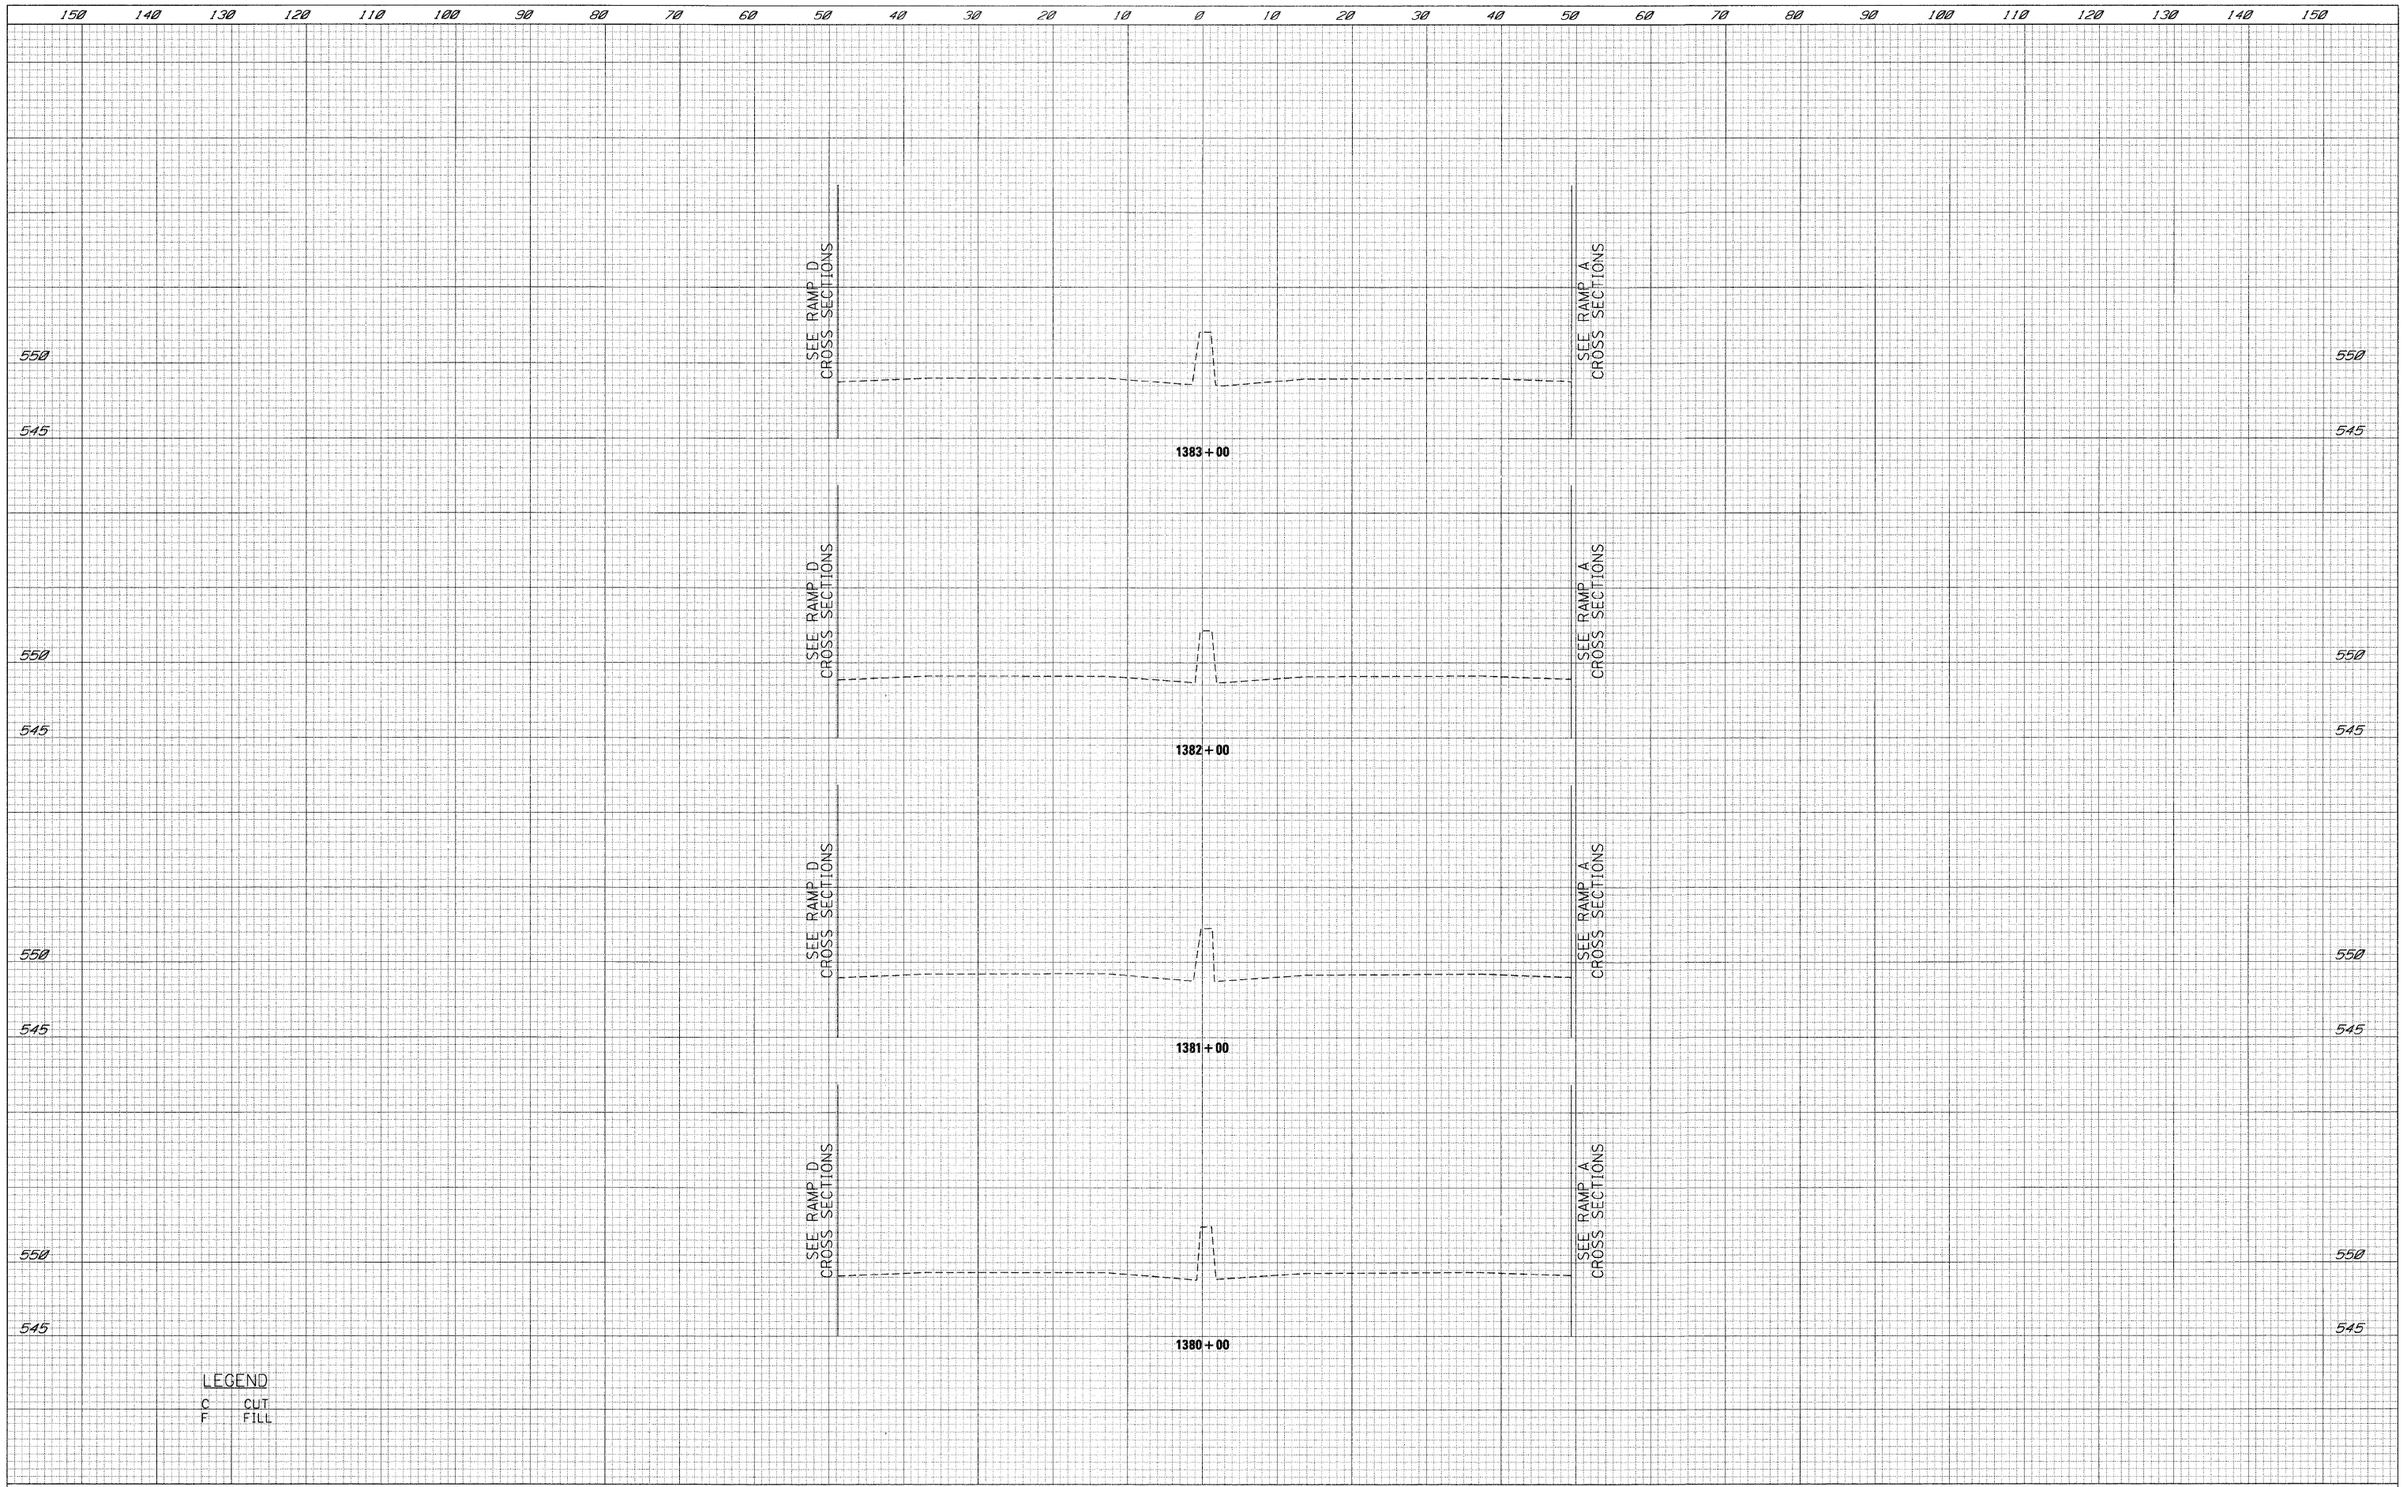

FINAL SURVEY	BY	DATE
SURVEYED		
PLOTTED		
TEMPLATE		
AREAS		
AREAS CHECKED		
NOTE BOOK NO.		

ORIGINAL SURVEY	BY	DATE
SURVEYED		
PLOTTED		
TEMPLATE		
AREAS		
AREAS CHECKED		
NOTE BOOK NO.		

FILE NAME = t:\1812\cadd sheets\D366408-sht-XSC180.dgn	USER NAME = $USER$	DESIGNED - LG	REVISED -
		DRAWN - LG	REVISED -
	PLOT SCALE = $SCALE$	CHECKED - AKK	REVISED -
	PLOT DATE = 5/19/2010	DATE - 5/19/2010	REVISED -

STATE OF ILLINOIS
DEPARTMENT OF TRANSPORTATION

I-80 CROSS SECTIONS

SCALE: H: 1"=10' V: 1"=5' | SHEET NO. 246 OF 351 SHEETS | STA. 1380+00 TO STA. 1383+00

F.A.U. RTE.	SECTION	COUNTY	TOTAL SHEETS	SHEET NO.
•	(32,47-4) HBK-4 & G(N)	GRUNDY	351	246

CONTRACT NO. 66408

ILLINOIS FED. AID PROJECT

• FAI 80 & FAS 297 / FAU 392