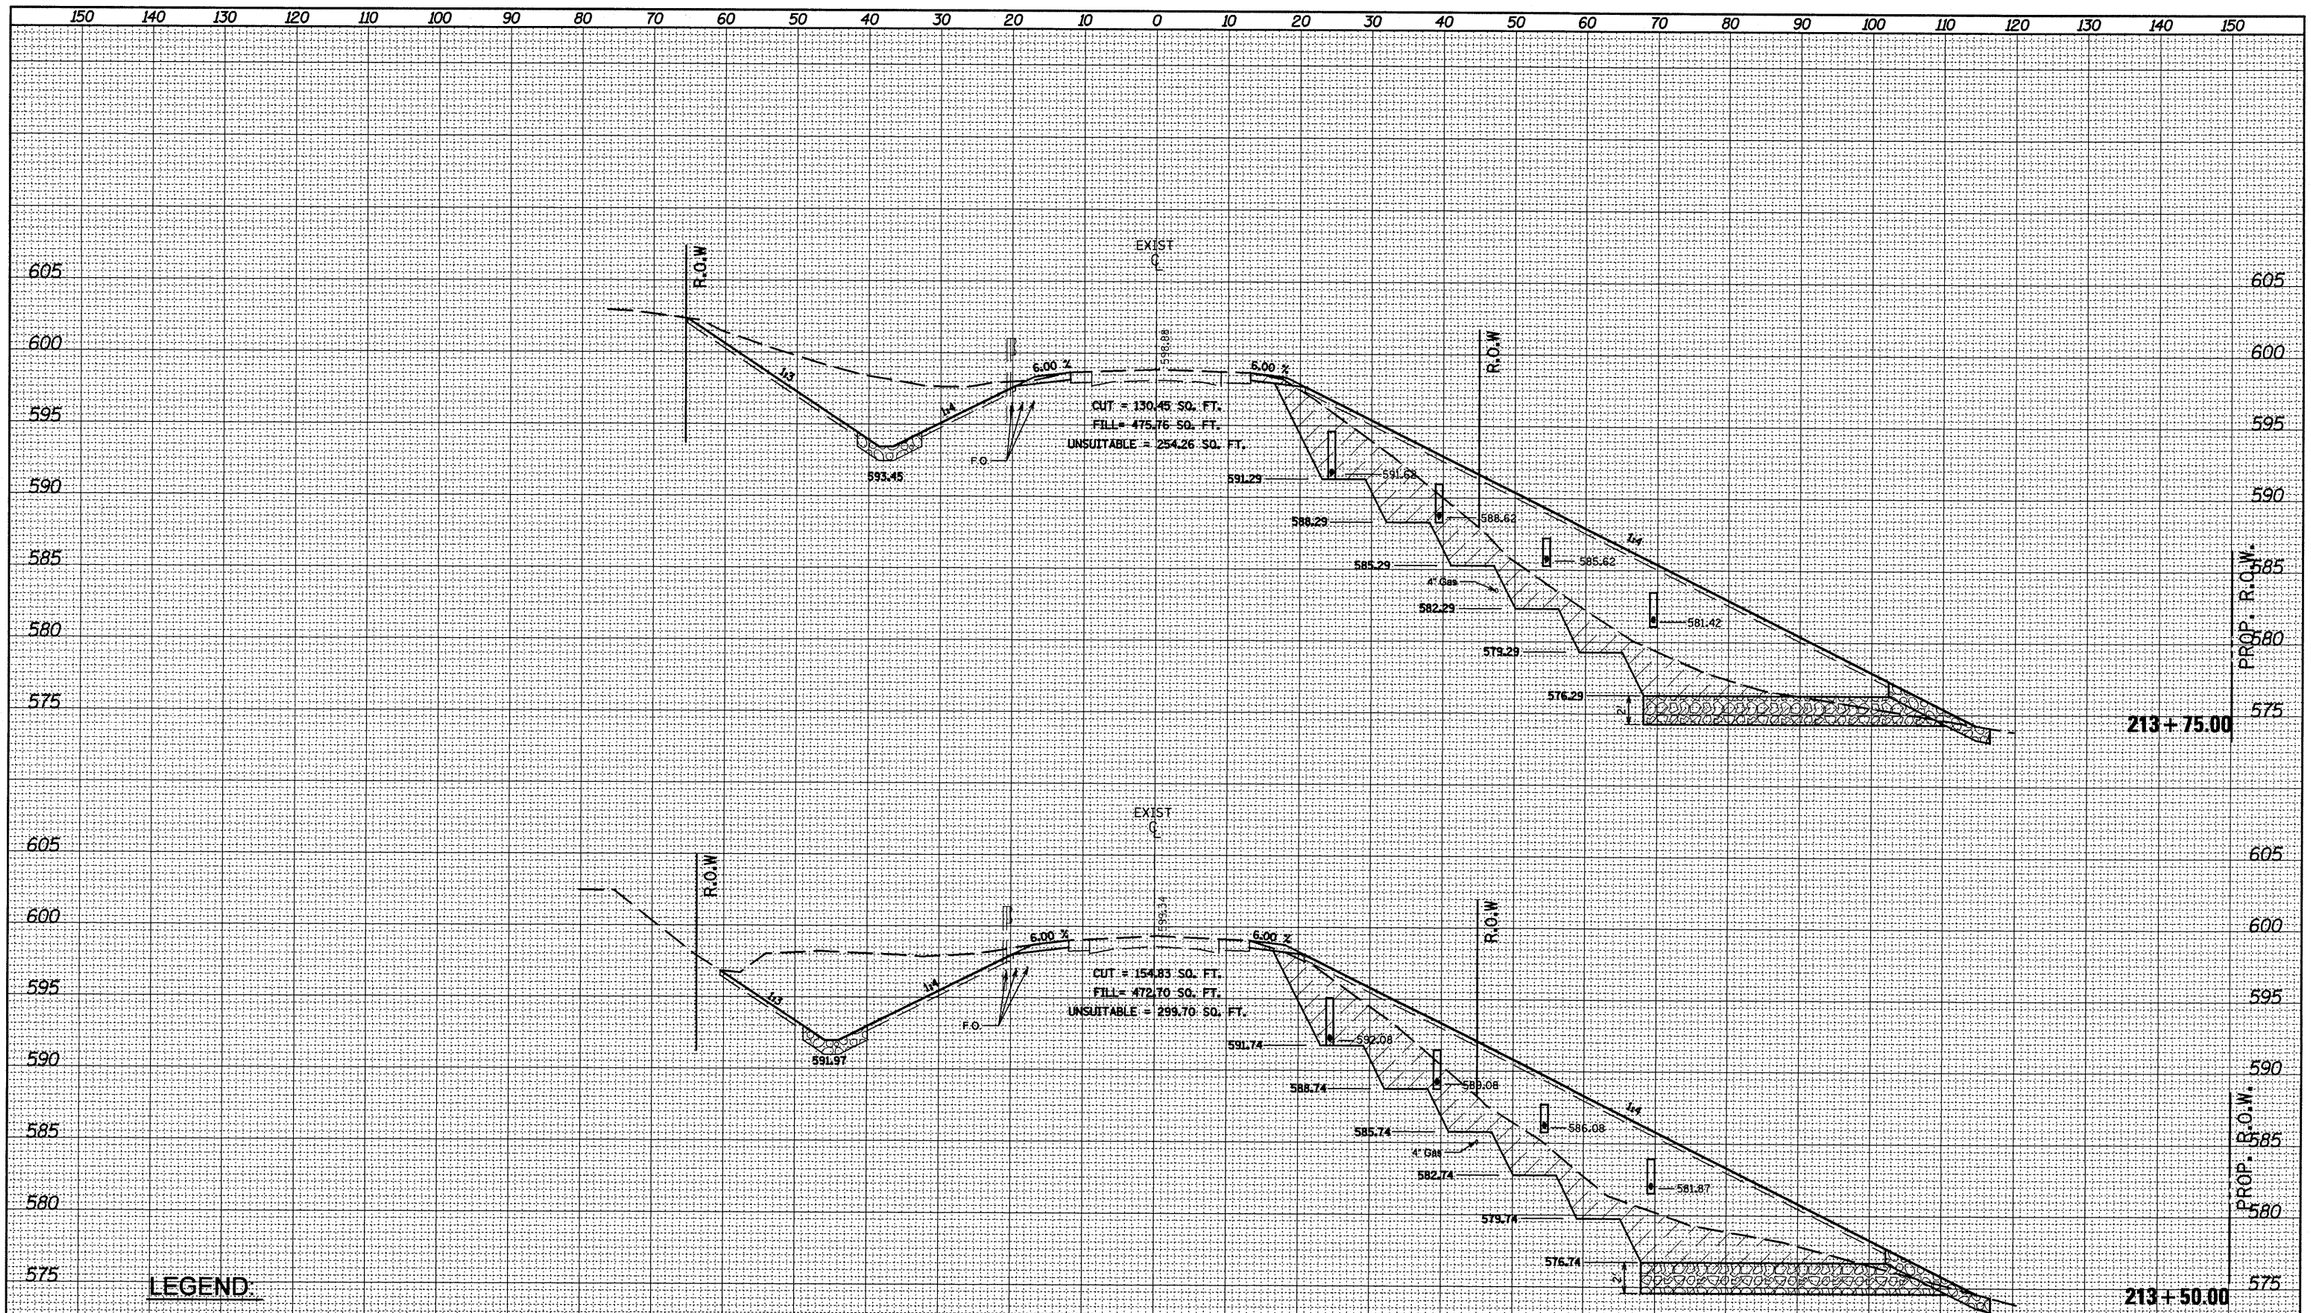

LEGEND:

Removal and disposal of unsuitable materia

FINAL SURVEY — NOTE BOOK — NO. — SURVEYED — PLOTTED — TEMPLATE — AREAS — AREAS CHECKED — DATE

ORIGINAL SURVEY — NOTE BOOK — NO. — SURVEYED — PLOTTED — TEMPLATE — AREAS — AREAS CHECKED — DATE

FILE NAME = 0468974-sht-xssht.dgn	USER NAME = crespole	DESIGNED -	REVISED -
		DRAWN -	REVISED -
	PLOT SCALE = 20.0000 ' / IN.	CHECKED -	REVISED -
	PLOT DATE = 6/15/2010	DATE -	REVISED -

STATE OF ILLINOIS
DEPARTMENT OF TRANSPORTATION

IL RTE 41 SLOPE REPAIR
CROSS SECTIONS

SCALE: | SHEET NO. OF SHEETS | STA. 213+50.00 | TO STA. 213+75.00

F.A.P. RTE.	SECTION	COUNTY	TOTAL SHEETS	SHEET NO.
574	121-1	Fulton	31	23

CONTRACT NO. 68974

ILLINOIS | FED. AID PROJECT