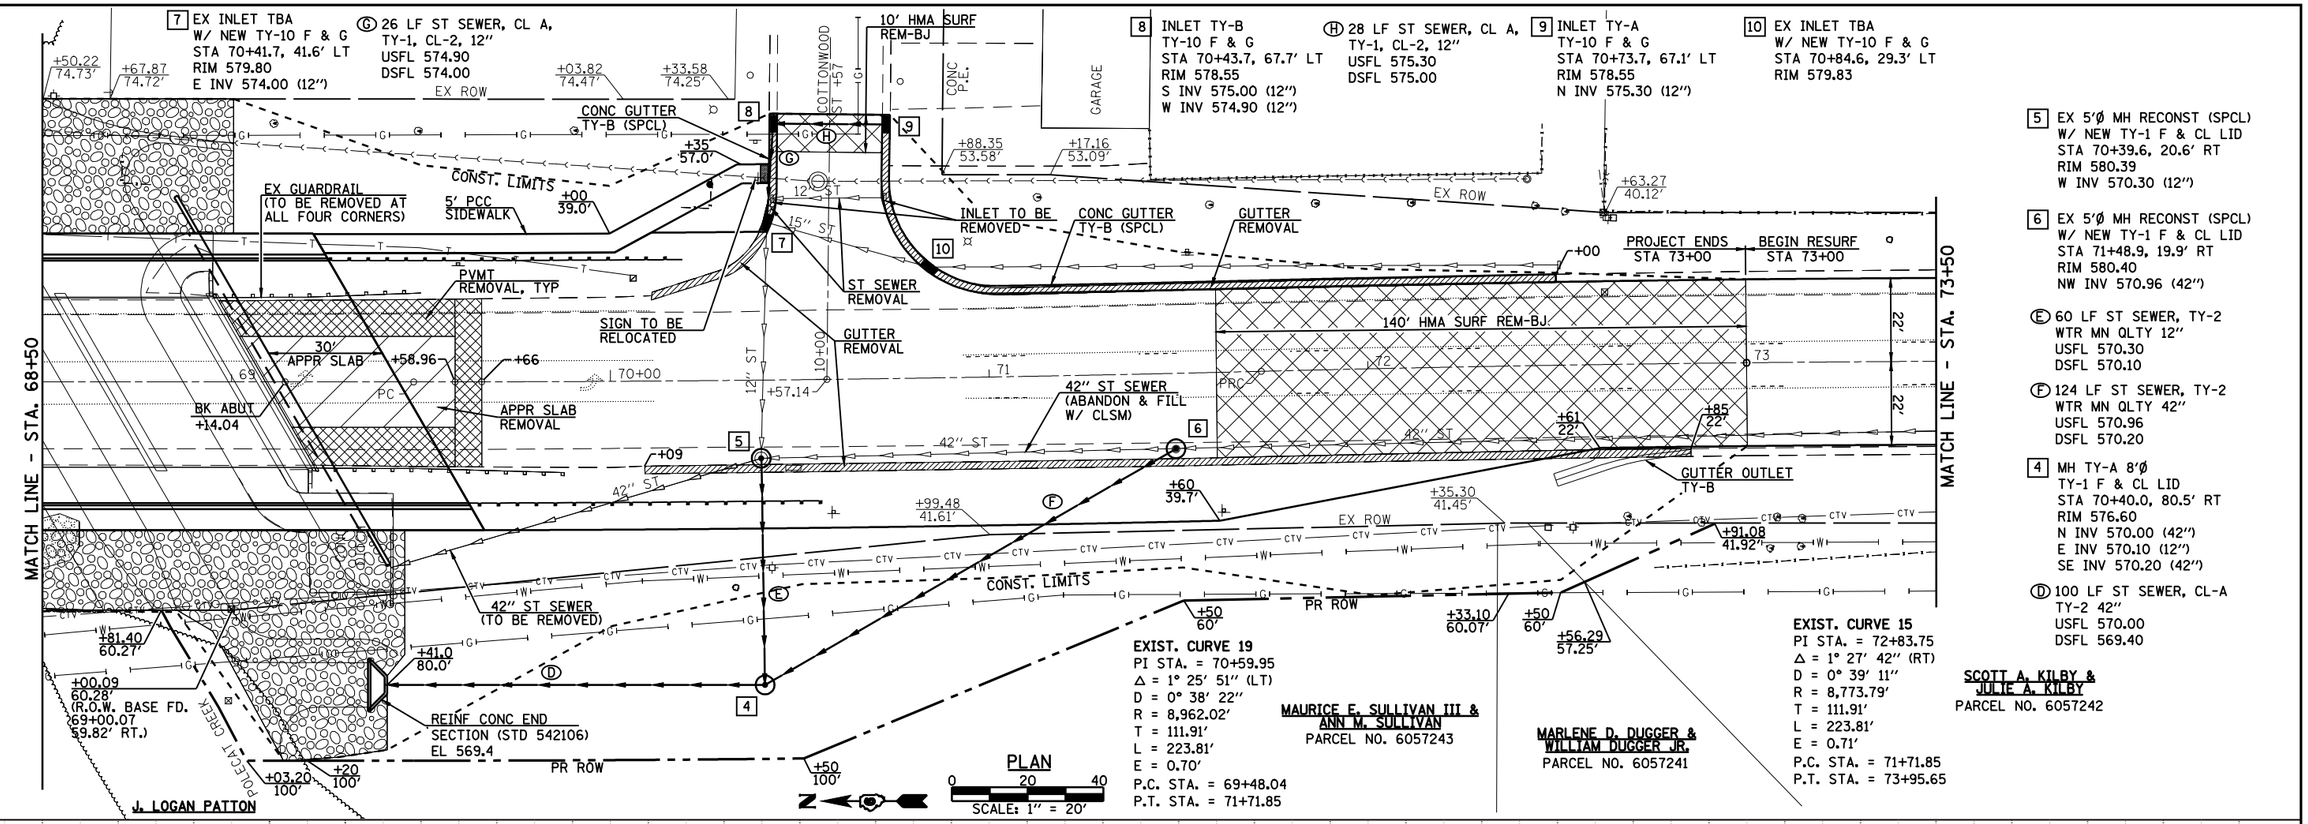

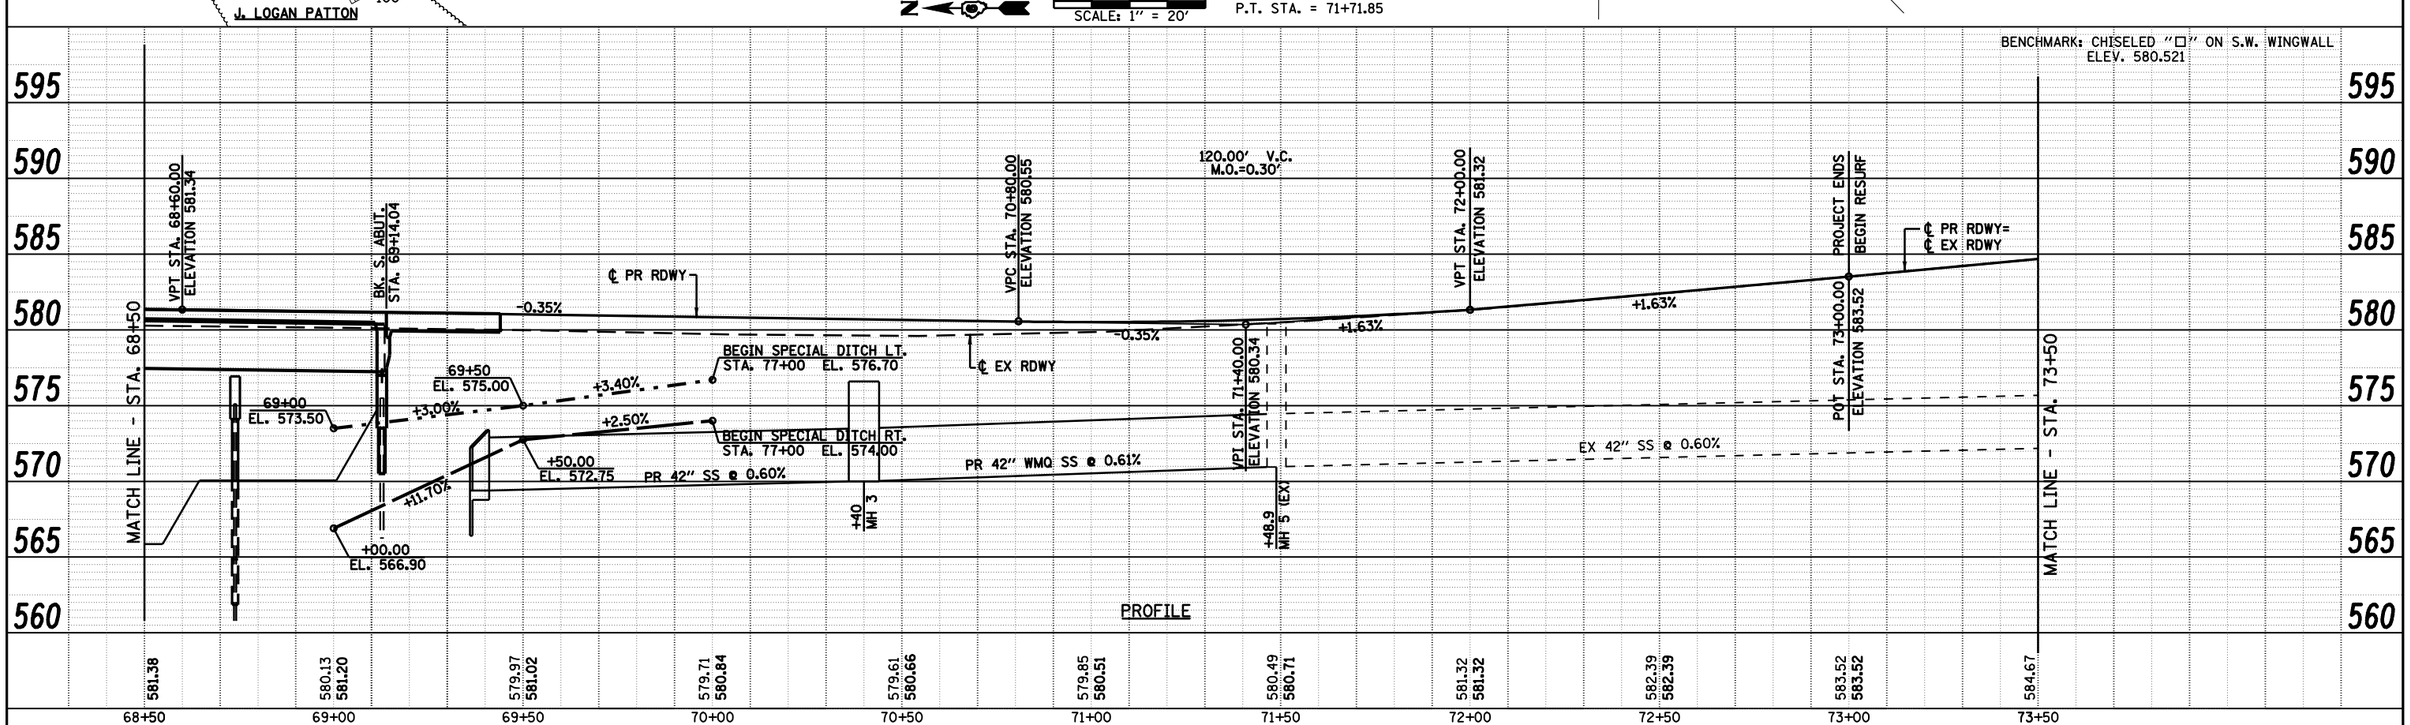

USER NAME = laughlinrl	DESIGNED -	REVISED -	
	CHECKED -	REVISED -	
PLOT SCALE = 40.0000 ' / IN.	DRAWN -	REVISED -	
PLOT DATE = Jun-28-2010 10:58:26AM	CHECKED -	REVISED -	

Allen Henderson & Associates, Inc.
Civil and Structural Engineers Springfield, IL.
62703 Phone: (217)544-8033 IL. Design Firm
No. 184-001907

PLAN & PROFILE

SCALE: 1" = 20' | SHEET NO. 3 OF 3 SHEETS | STA. 68+50.00 TO STA. 73+50.00

F.A.P. RTE.	SECTION	COUNTY	TOTAL SHEETS	SHEET NO.
662	H(RS-10,B-2)	SANGAMON	84	23
		CONTRACT NO.		
FED. ROAD DIST. NO.	ILLINOIS	FED. AID PROJECT		