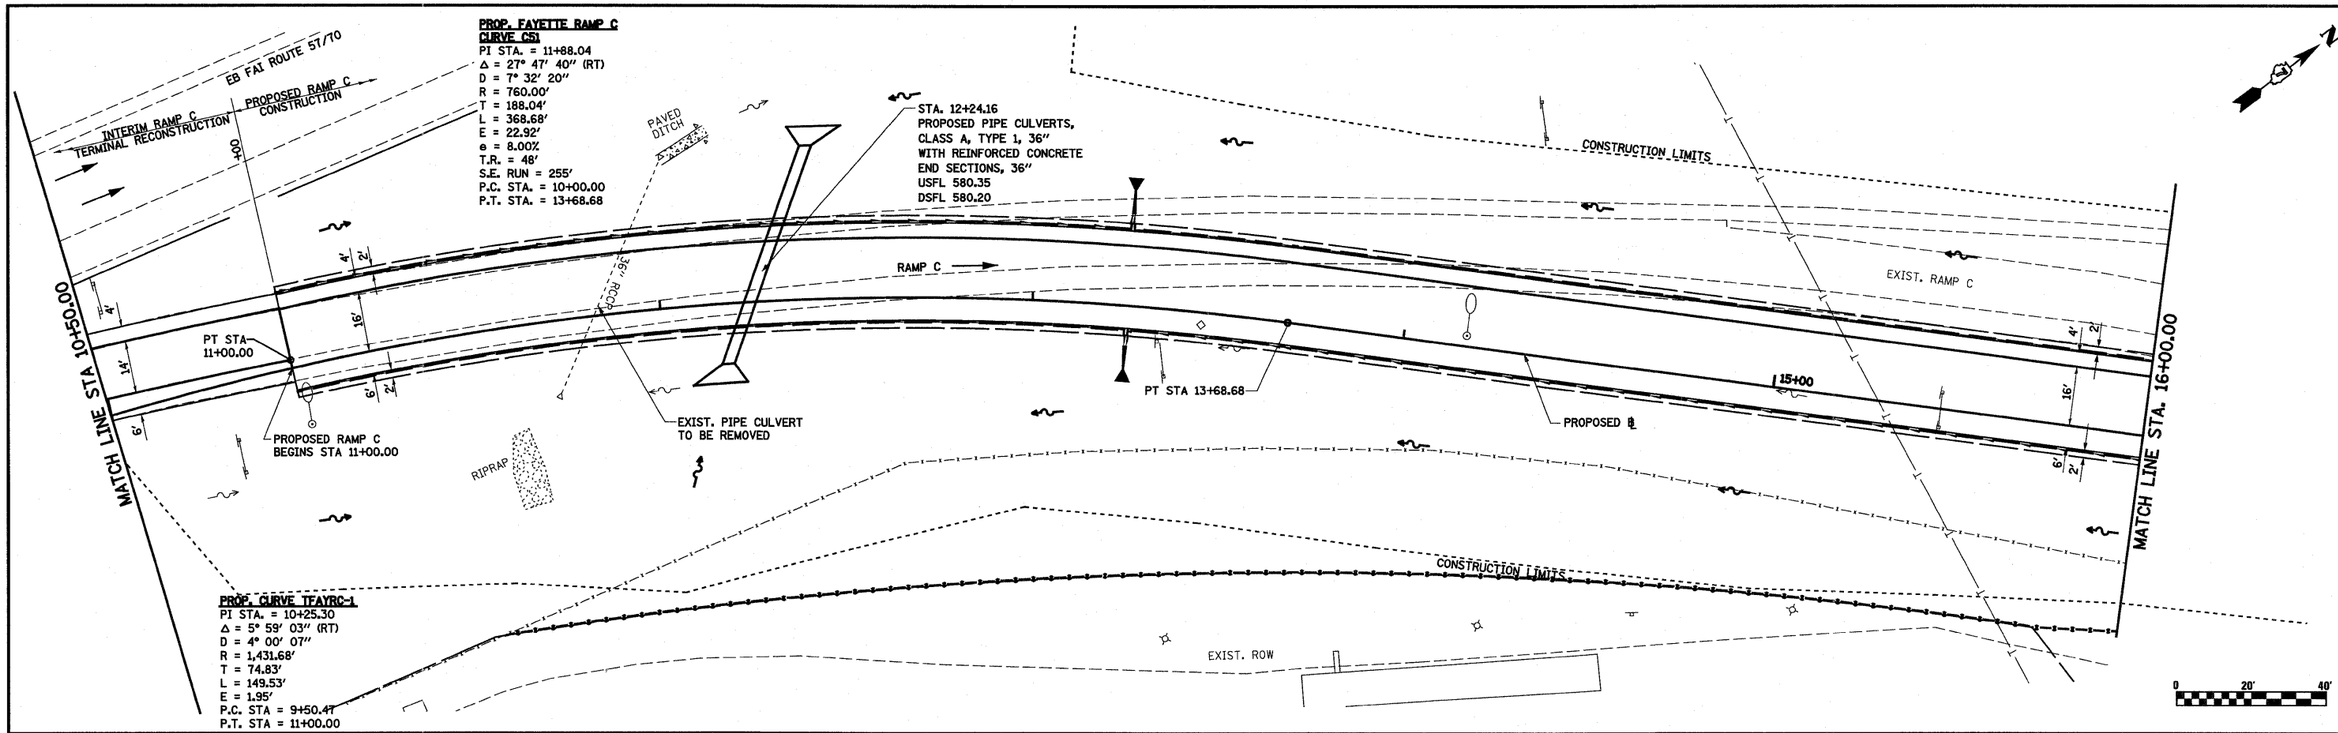

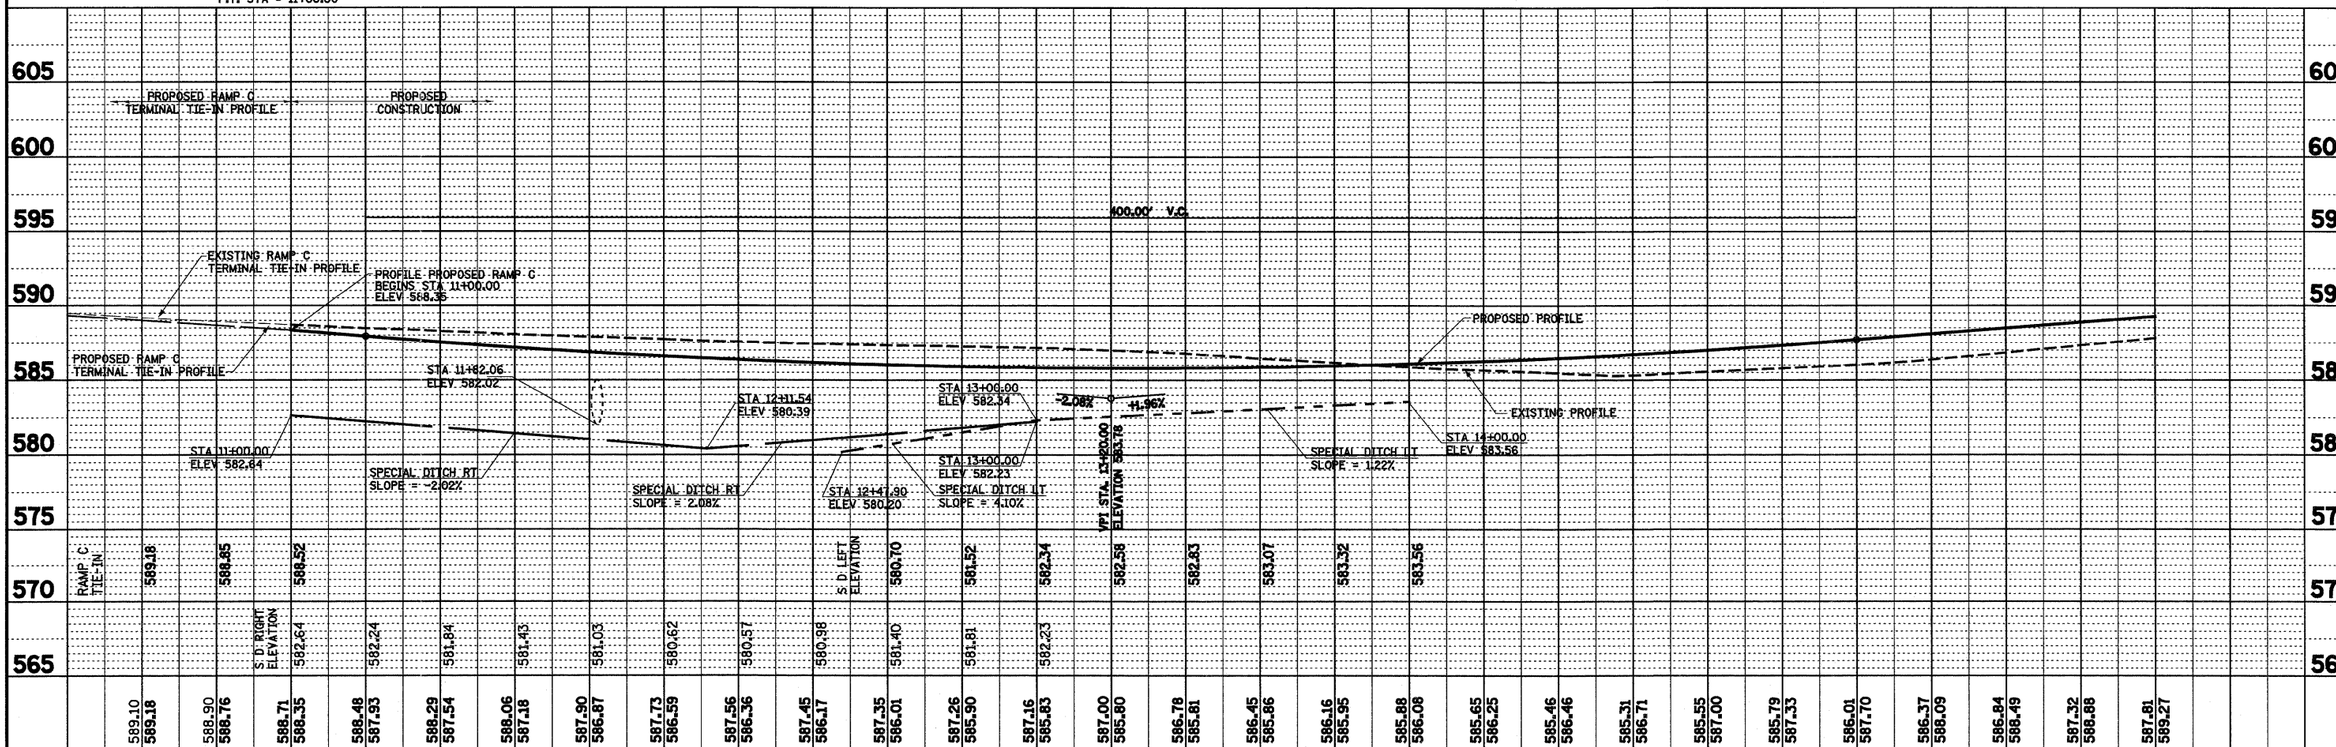

PLAN

SURVEYED	
PLOTTED	
DRAWN	
CHECKED	
NOTE BOOK	
NO.	
BY	
DATE	

PROFILE

SURVEYED	
PLOTTED	
DRAWN	
CHECKED	
NOTE BOOK	
NO.	
BY	
DATE	

FILE NAME = S:\Projects\403-00072.57-70\dgn\Fayette\drn_pp_20_Ramp_c.dgn	USER NAME = paul	DESIGNED - JWS	REVISED -
		DRAWN - PDB	REVISED -
	PLOT SCALE = 40.0000 ' / IN.	CHECKED - BRM	REVISED -
	PLOT DATE = 6/24/2010	DATE - 11-16-07	REVISED -

STATE OF ILLINOIS
DEPARTMENT OF TRANSPORTATION

DRAINAGE PLAN AND PROFILE, RAMP C, FAYETTE AVENUE

SCALE: 1"=20' | SHEET NO. 9 OF 12 SHEETS | STA. 10+50.00 TO STA. 16+00.00

F.A.I RTE.	SECTION	COUNTY	TOTAL SHEETS	SHEET NO.
57/70	(25-3)I-6	EFFINGHAM	839	178
		CONTRACT NO. 74293		
FED. ROAD DIST. NO.	ILLINOIS	FED. AID PROJECT		