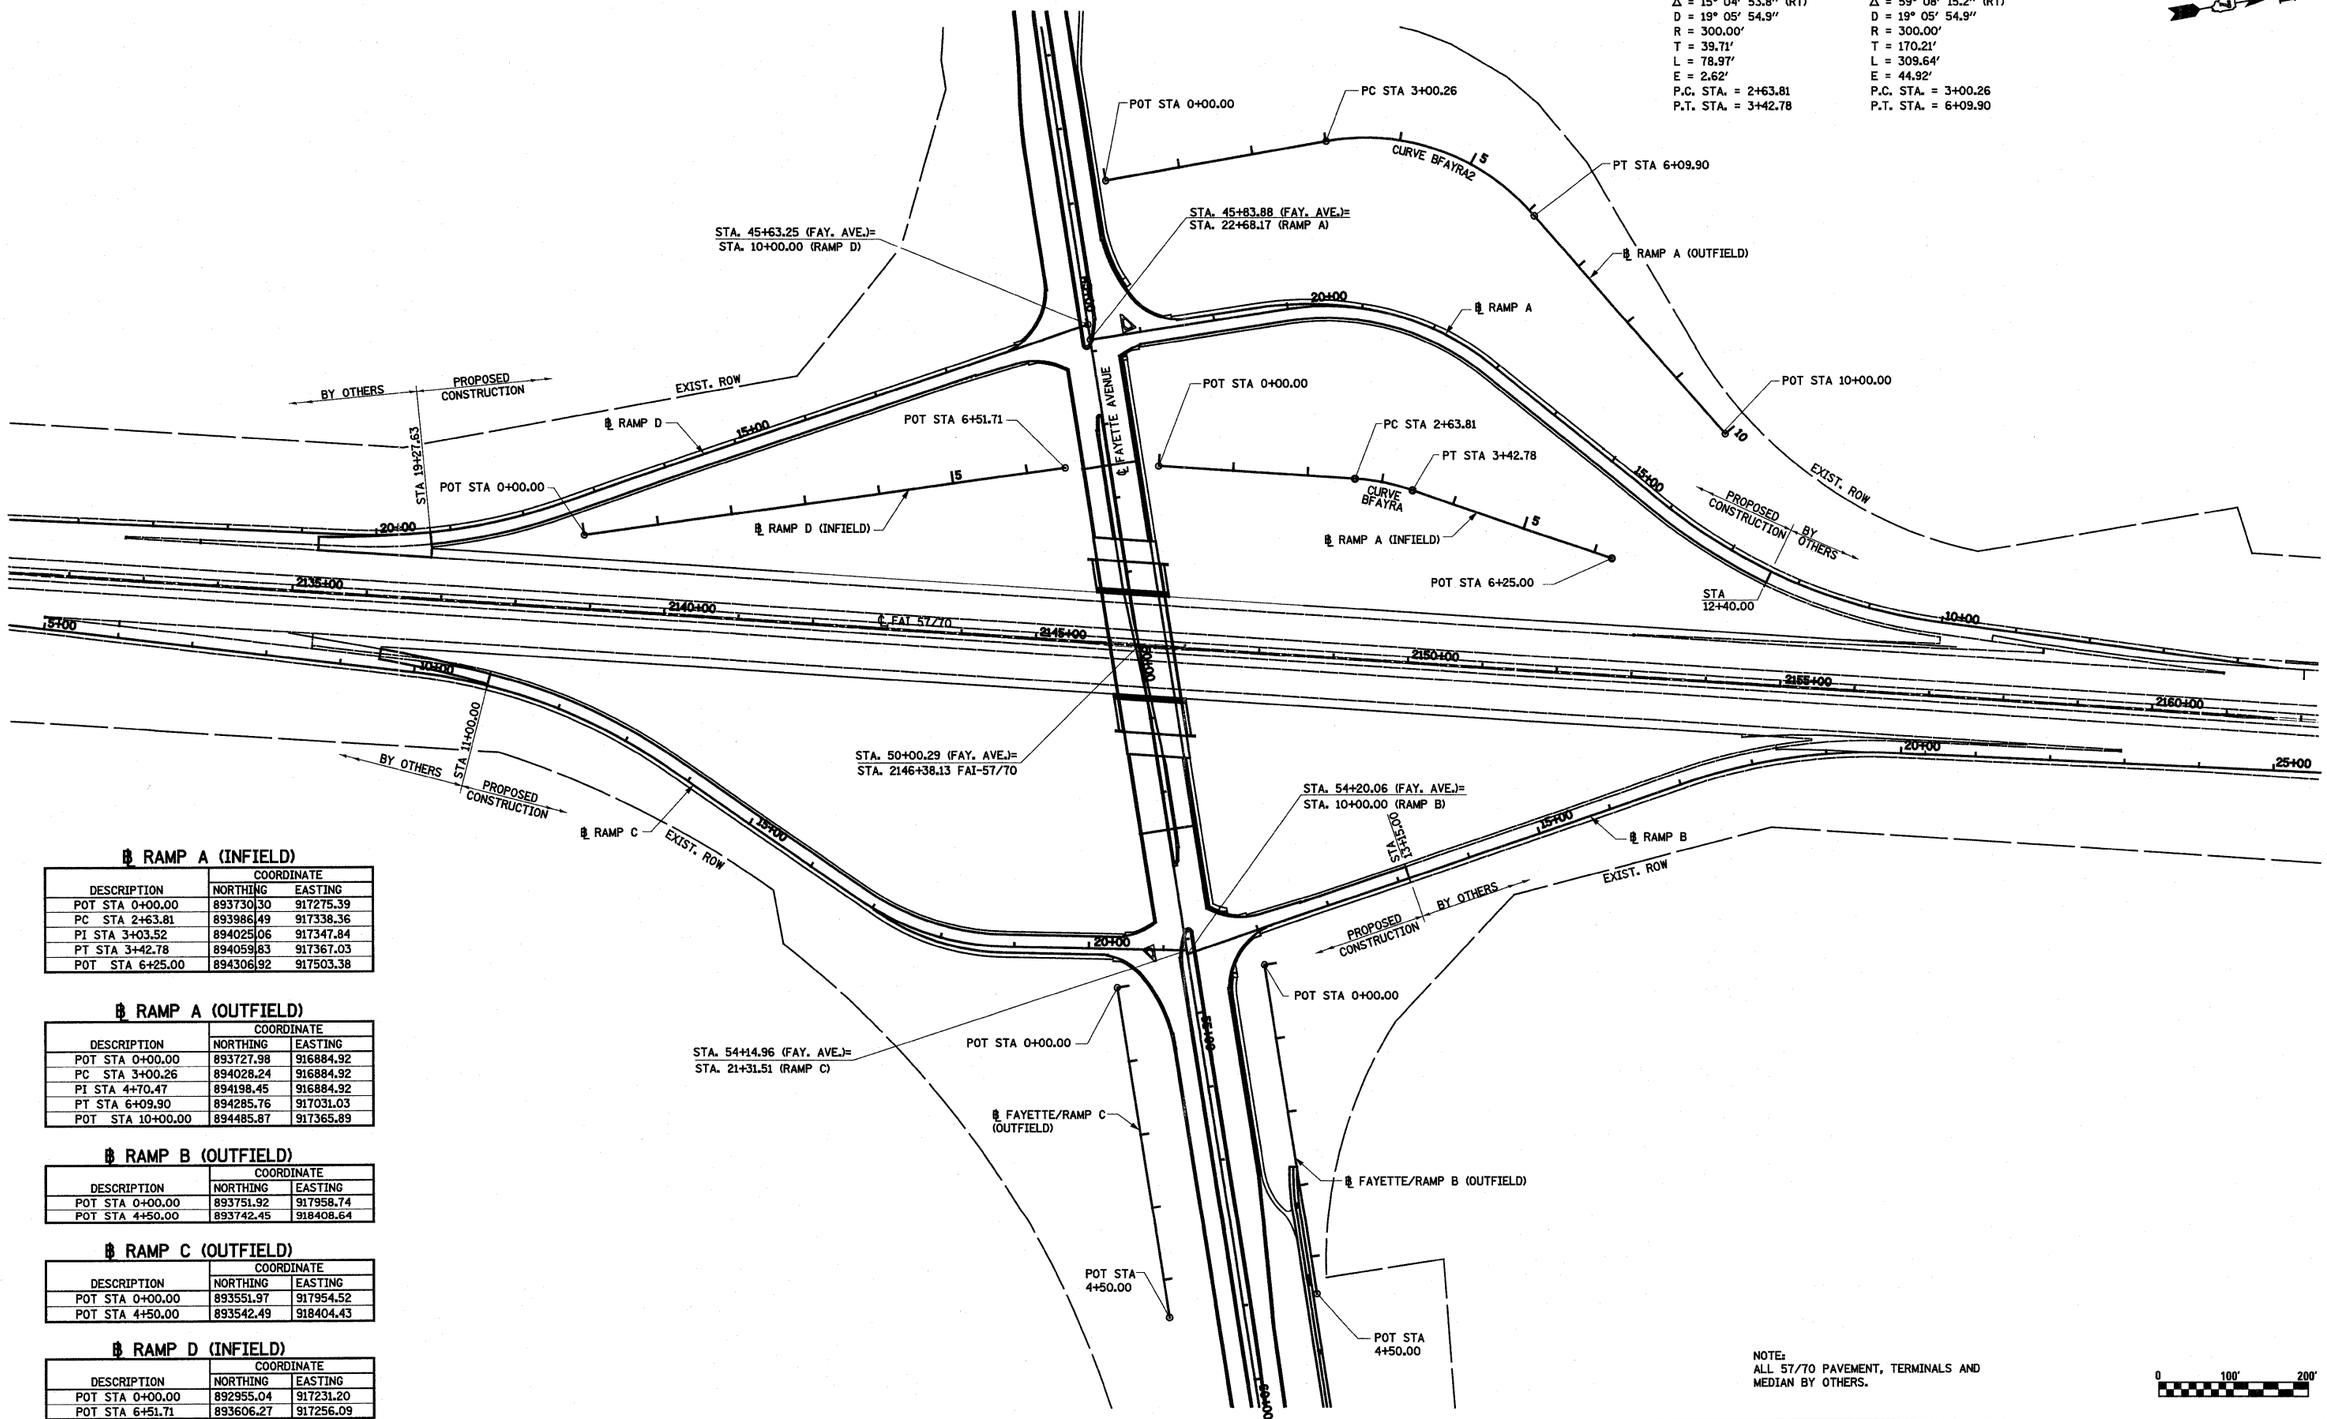

℄ RAMP A (INFIELD)

DESCRIPTION	COORDINATE NORTHING	COORDINATE EASTING
POT STA 0+00.00	893730.30	917275.39
PC STA 2+63.81	893986.49	917338.36
PI STA 3+03.52	894025.06	917347.84
PT STA 3+42.78	894059.83	917367.03
POT STA 6+25.00	894306.92	917503.38

℄ RAMP A (OUTFIELD)

DESCRIPTION	COORDINATE NORTHING	COORDINATE EASTING
POT STA 0+00.00	893727.98	916884.92
PC STA 3+00.26	894028.24	916884.92
PI STA 4+70.47	894198.45	916884.92
PT STA 6+09.90	894285.76	917031.03
POT STA 10+00.00	894485.87	917365.89

℄ RAMP B (OUTFIELD)

DESCRIPTION	COORDINATE NORTHING	COORDINATE EASTING
POT STA 0+00.00	893751.92	917958.74
POT STA 4+50.00	893742.45	918408.64

℄ RAMP C (OUTFIELD)

DESCRIPTION	COORDINATE NORTHING	COORDINATE EASTING
POT STA 0+00.00	893551.97	917954.52
POT STA 4+50.00	893542.49	918404.43

℄ RAMP D (INFIELD)

DESCRIPTION	COORDINATE NORTHING	COORDINATE EASTING
POT STA 0+00.00	892955.04	917231.20
POT STA 6+51.71	893606.27	917256.09

NOTE:
ALL 57/70 PAVEMENT, TERMINALS AND MEDIAN BY OTHERS.

FILE NAME = S:\Projects\1483-RB872.57-78\dgn\Fayette\hctgrading.fay.dgn	USER NAME = paul	DESIGNED - JWS	REVISED -
		DRAWN - PDB	REVISED -
	PLOT SCALE = 200.0000 ′ / IN.	CHECKED - BRM	REVISED -
	PLOT DATE = 6/24/2010	DATE - 11-15-07	REVISED -

STATE OF ILLINOIS
DEPARTMENT OF TRANSPORTATION

INTERCHANGE FAYETTE AVE
HORIZONTAL CONTROL – GRADING

SCALE: 1″=100′ | SHEET NO. 1 OF 1 SHEETS | STA. 2132+80.00 TO STA. 2162+50.00

F.A.I RTE.	SECTION	COUNTY	TOTAL SHEETS	SHEET NO.
57/70	(25-3)I-6	EFFINGHAM	839	201

CONTRACT NO. 74293

FED. ROAD DIST. NO. | ILLINOIS | FED. AID PROJECT