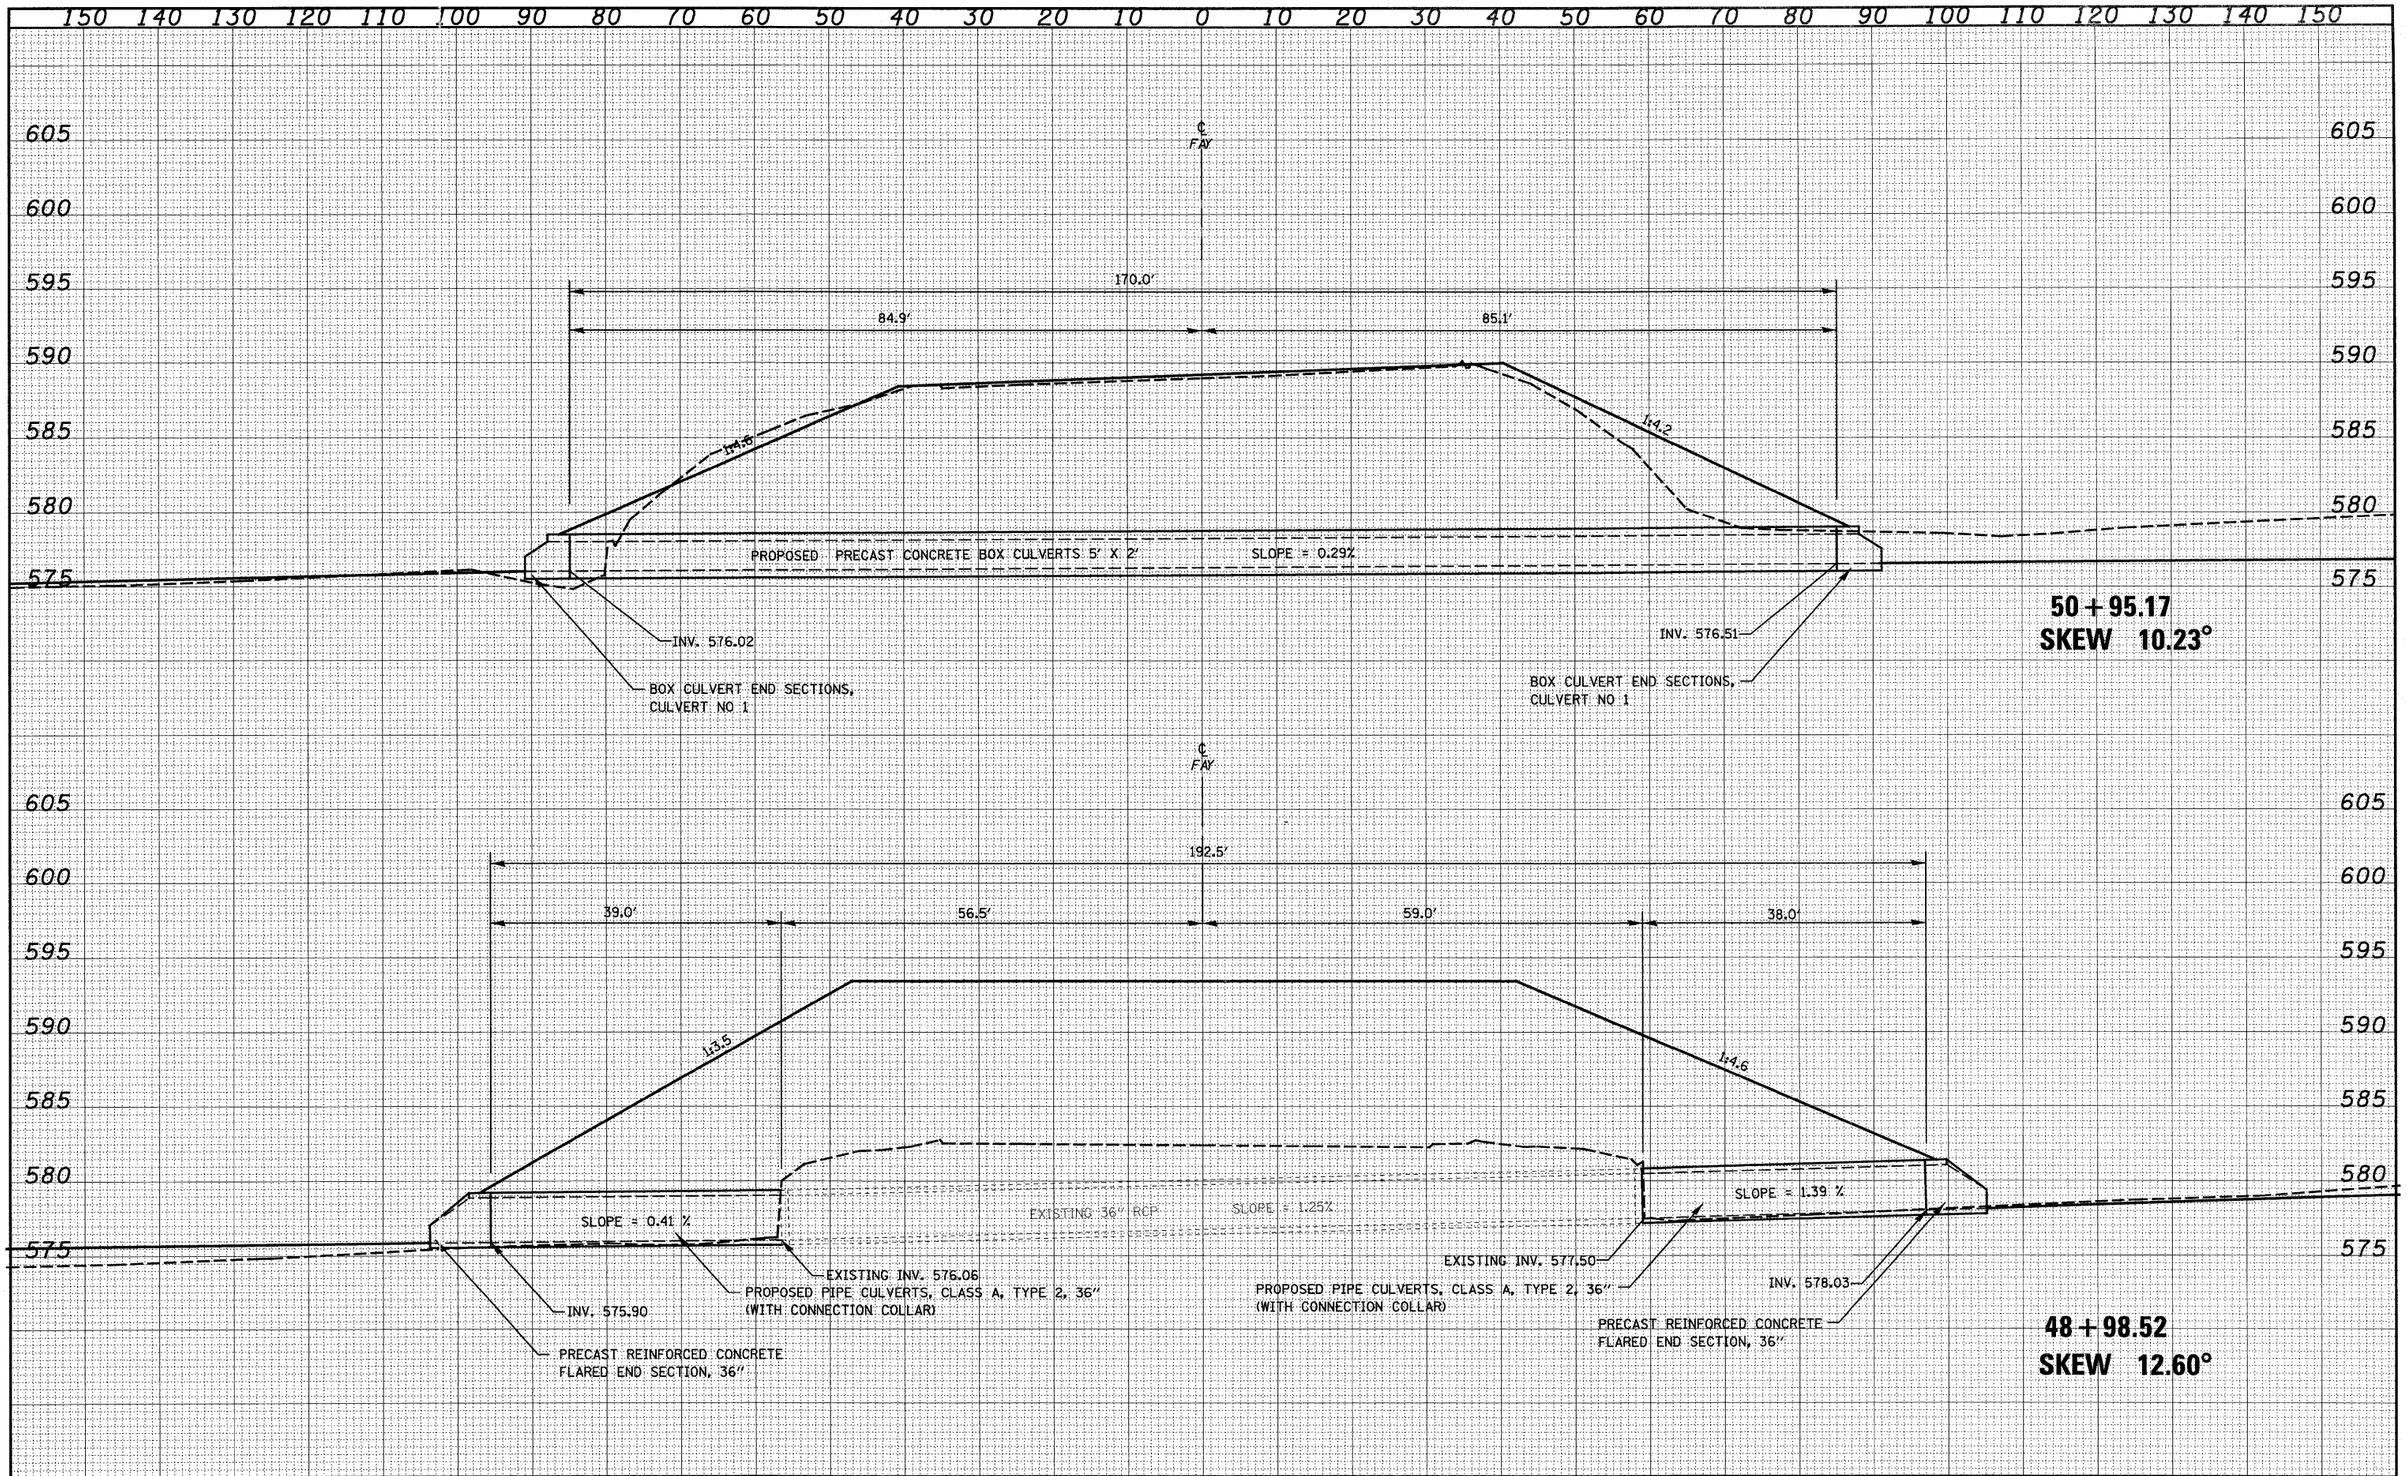

FINAL SURVEY — NOTE BOOK — NO. — BY — DATE
SURVEYED — PLOTTED — TEMPLATE — AREAS — AREAS CHECKED

ORIGINAL SURVEY — NOTE BOOK — NO. — BY — DATE
SURVEYED — PLOTTED — TEMPLATE — AREAS — AREAS CHECKED

FILE NAME = S:\Projects\403-00072_57-70\dgn\Fayette\xssh_culvertproffAY.dgn	USER NAME = paul	DESIGNED - JWS	REVISED -
		DRAWN - PDB	REVISED -
	PLOT SCALE = 20.0000 ' / IN.	CHECKED - BRM	REVISED -
	PLOT DATE = 6/24/2010	DATE - 11-05-07	REVISED -

STATE OF ILLINOIS
DEPARTMENT OF TRANSPORTATION

CULVERT PROFILES, FAYETTE AVENUE
STA 48+98.52 TO STA 50+94.15

SCALE: 1"=10' | SHEET NO. 1 OF 2 SHEETS | STA. 48+98.52 TO STA. 50+94.15

F.A.I. RTE.	SECTION	COUNTY	TOTAL SHEETS	SHEET NO.
57/70	(25-3)I-6	EFFINGHAM	839	368
			CONTRACT NO. 74293	
FED. ROAD DIST. NO.	ILLINOIS	FED. AID PROJECT		