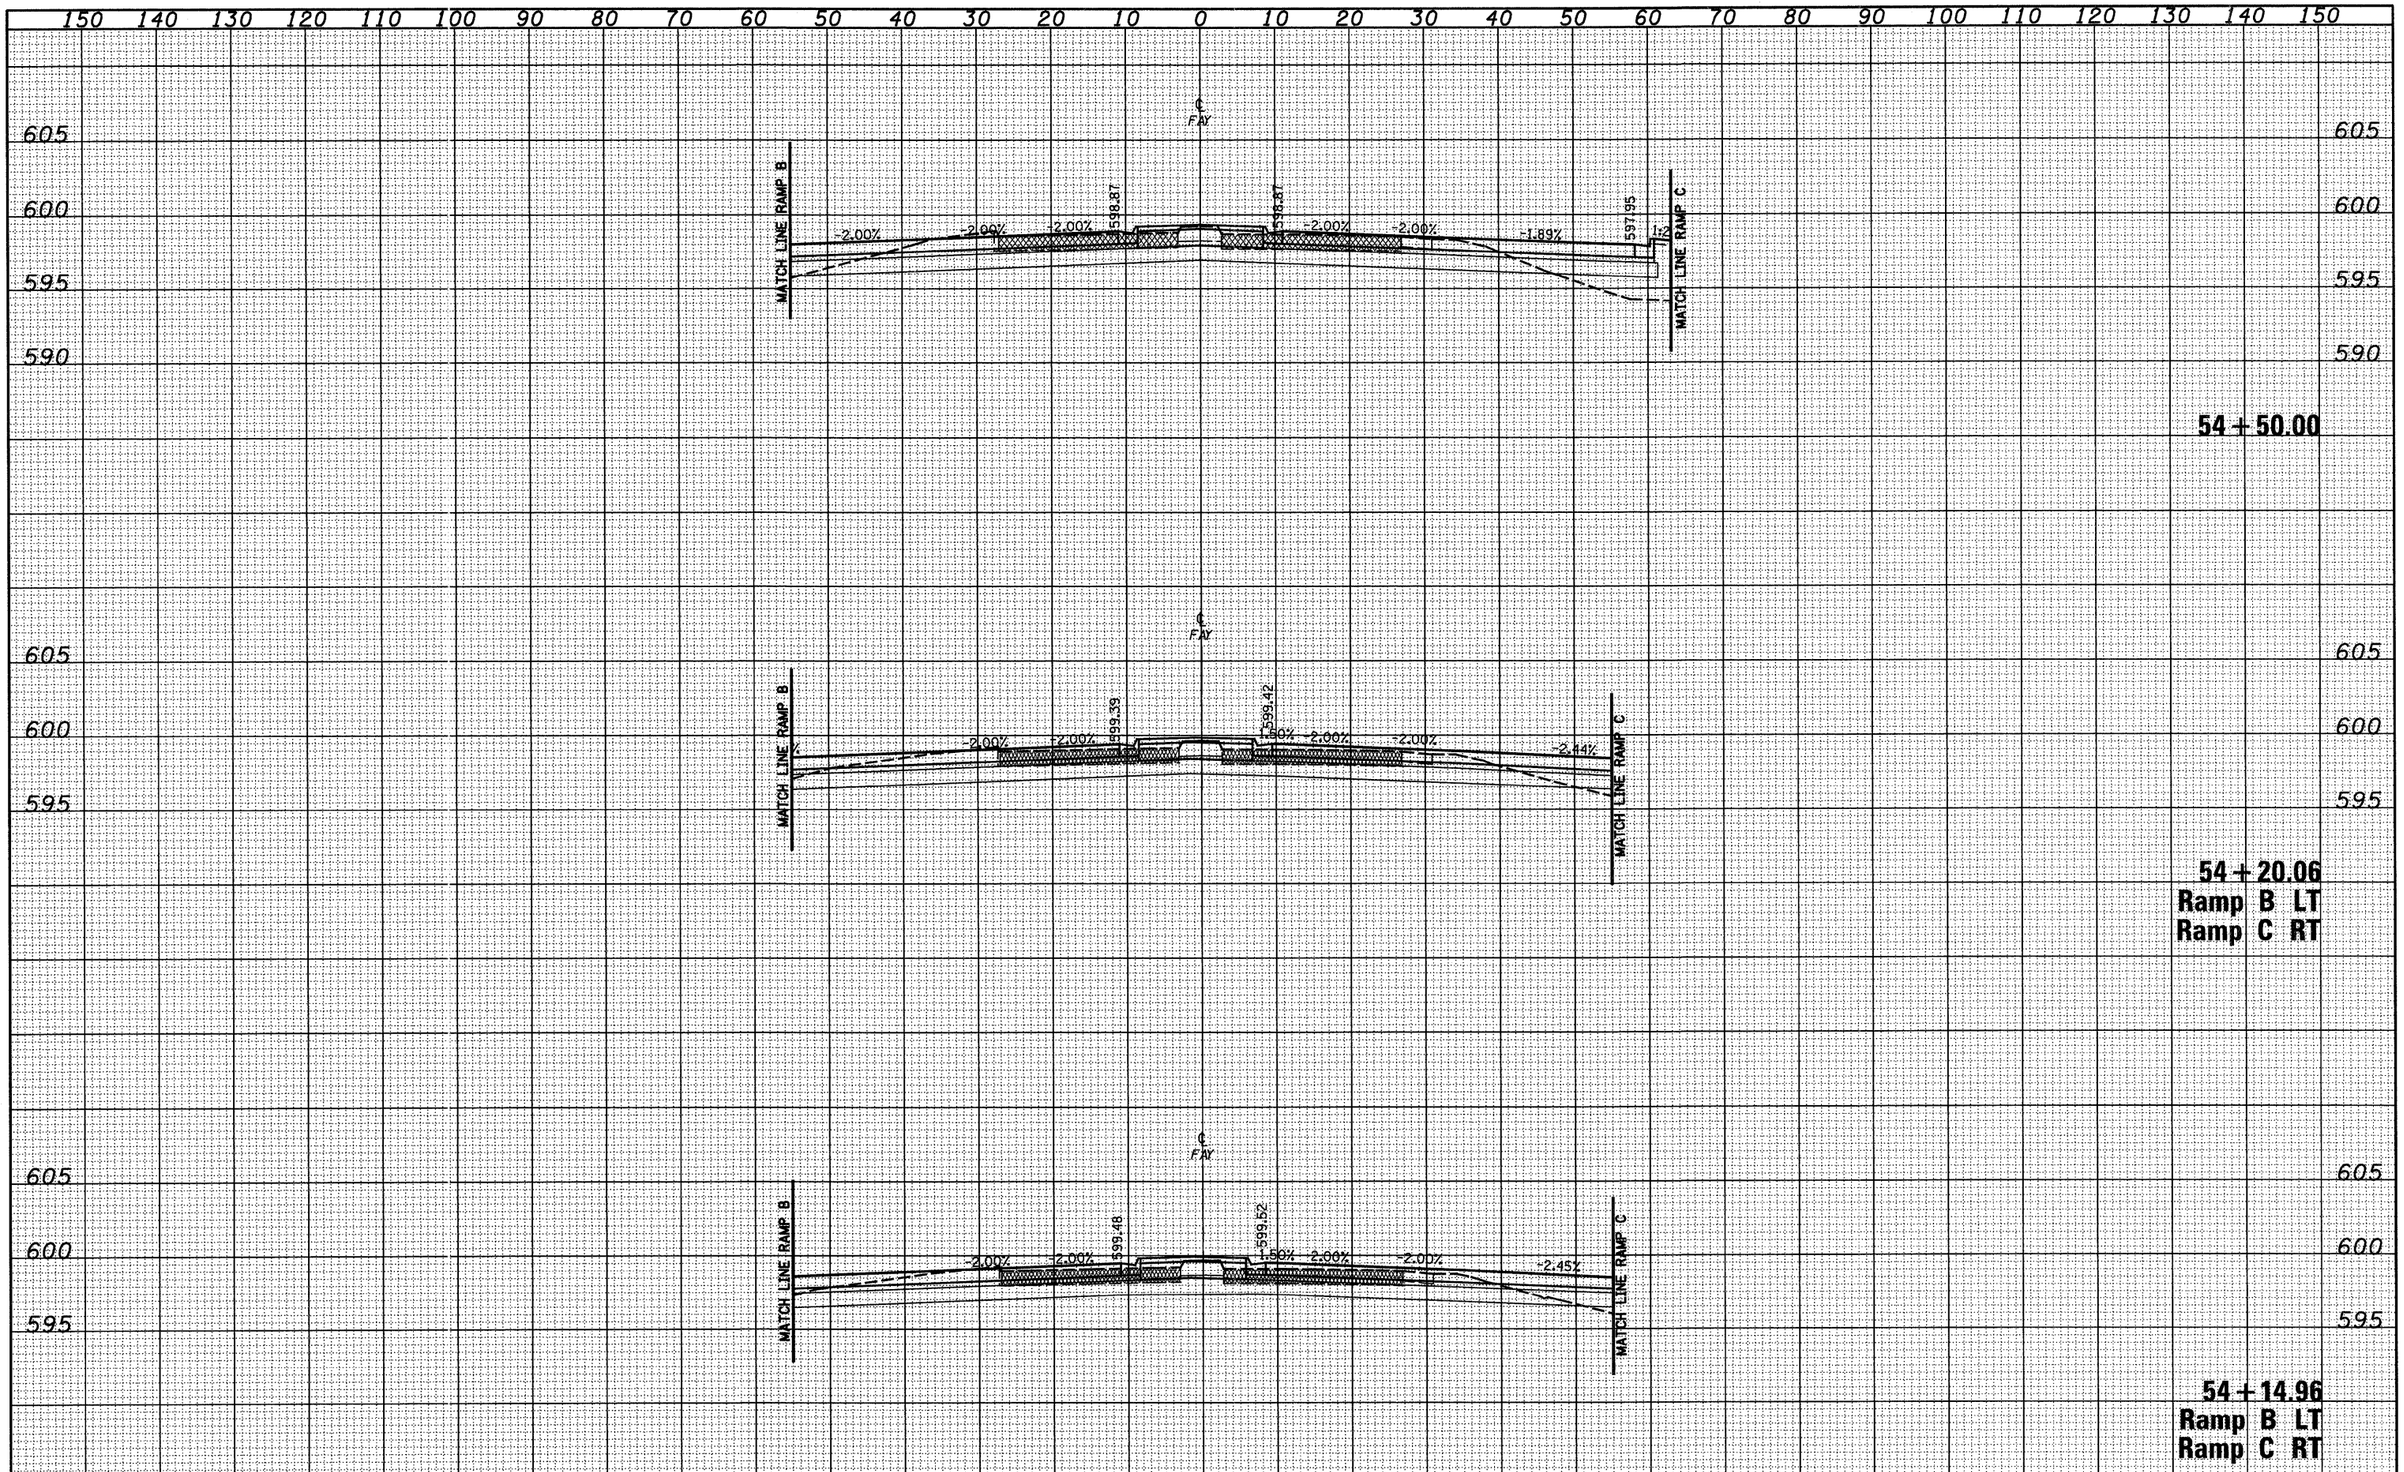

ORIGINAL SURVEY	BY	DATE
SURVEYED		
PLOTTED		
TEMPLATE		
AREAS		
AREAS CHECKED		
NOTE BOOK		
NO.		

FINAL SURVEY	BY	DATE
SURVEYED		
PLOTTED		
TEMPLATE		
AREAS		
AREAS CHECKED		
NOTE BOOK		
NO.		

FILE NAME = S:\Projects\083-0007\2-57-70\dgn\Fayette\ussh09.dgn

USER NAME = linda

PLOT SCALE = 20.0000 ' / IN.

PLOT DATE = 6/24/2010

DESIGNED - JWS	REVISED -		
DRAWN - LEC	REVISED -		
CHECKED - BRM	REVISED -		
DATE - 11-05-07	REVISED -		

STATE OF ILLINOIS
DEPARTENT OF TRANSPORTTION

CROSS SECTIONS, FAYETTE AVE.

SCALE: 1"=10' | SHEET NO. 24 OF 43 SHEETS | STA. 54+14.96 TO STA. 54+50.00

F.A. RT.	SECTION	COUNTY	TOTAL SHEETS	SHEET NO.
57/70	(25-3)I-6	EFFINGHAM	839	393

CONTRACT NO. 74293

FED. ROAD DIST. NO. | ILLINOIS | FED. AID PROJECT