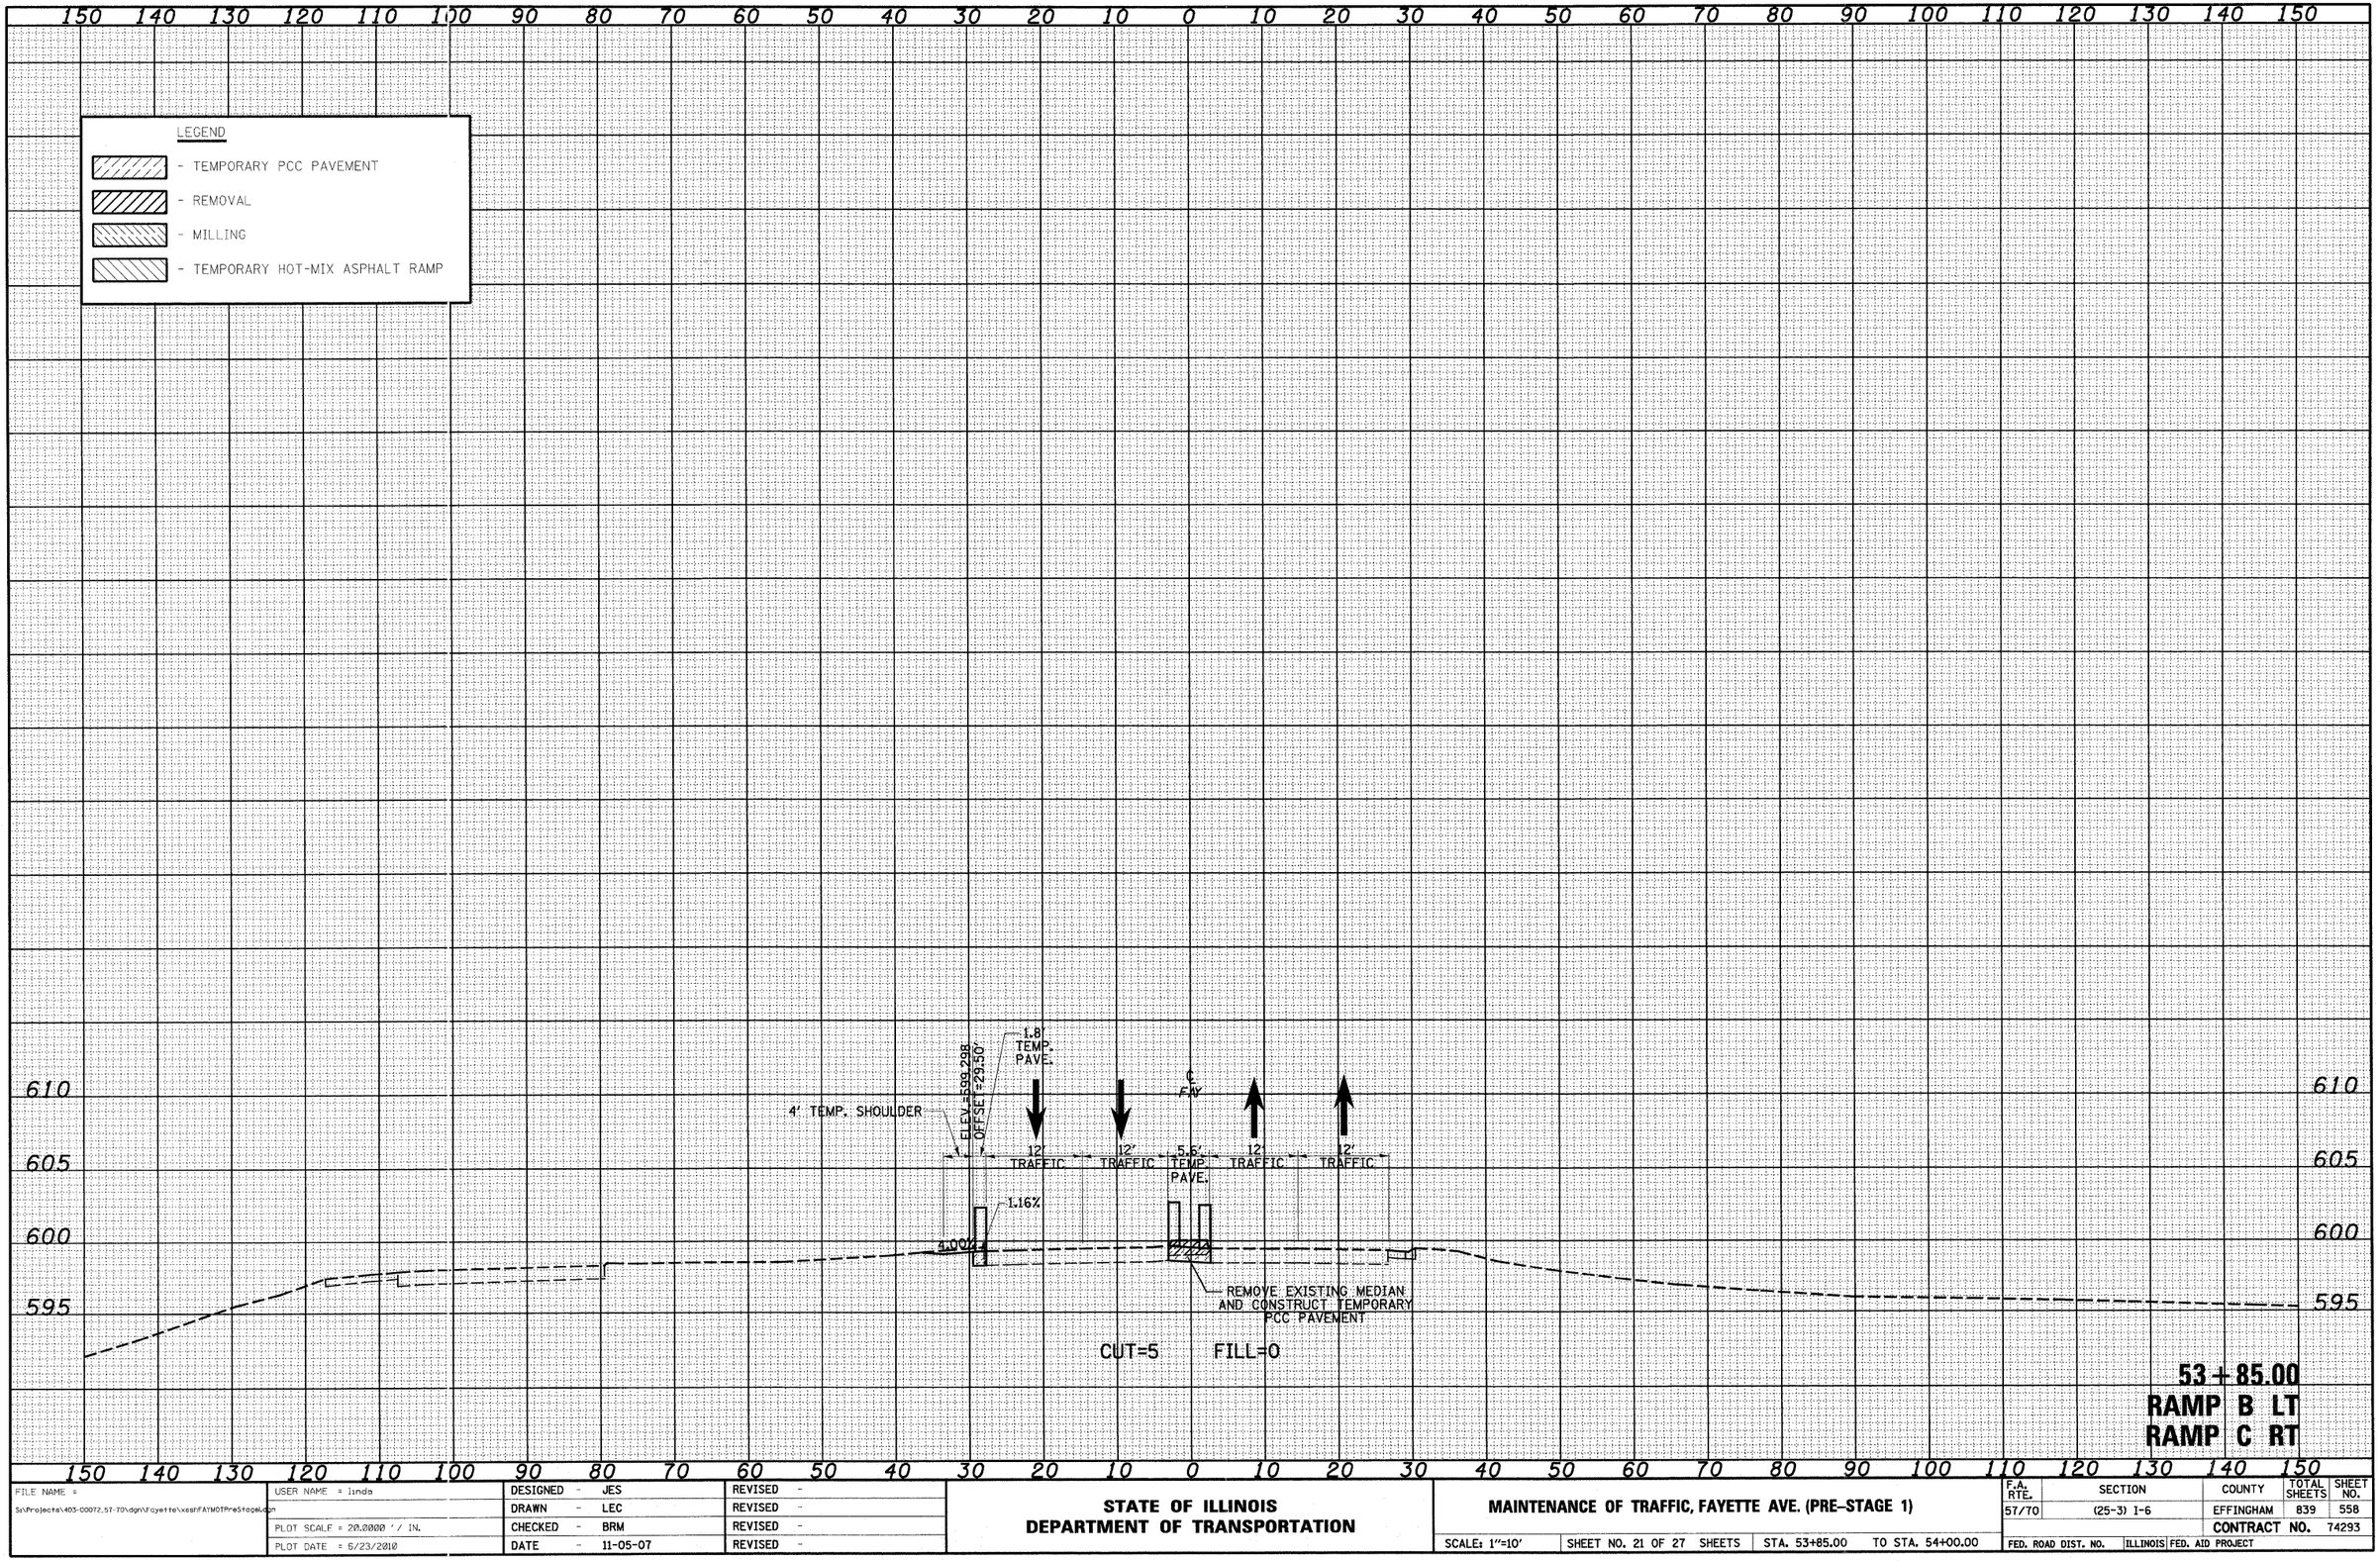

ORIGINAL SURVEY
NOTE BOOK
NO.
SURVEYED
PLOTTED
TEMPLATE
AREAS
AREAS CHECKED
BY
DATE

FINAL SURVEY
NOTE BOOK
NO.
SURVEYED
PLOTTED
TEMPLATE
AREAS
AREAS CHECKED
BY
DATE

53+85.00
RAMP B LT
RAMP C RT

FILE NAME = S:\Projects\403-00072,57-70\dgn\Fayette\xesh1FAYMOTPreStage1.dgn	USER NAME = linda	DESIGNED - JES	REVISED -
		DRAWN - LEC	REVISED -
	PLOT SCALE = 20.0000 ' / IN.	CHECKED - BRM	REVISED -
	PLOT DATE = 6/23/2010	DATE - 11-05-07	REVISED -

STATE OF ILLINOIS
DEPARTMENT OF TRANSPORTATION

MAINTENANCE OF TRAFFIC, FAYETTE AVE. (PRE-STAGE 1)

SCALE: 1"=10' | SHEET NO. 21 OF 27 SHEETS | STA. 53+85.00 | TO STA. 54+00.00

F.A. RTE.	SECTION	COUNTY	TOTAL SHEETS	SHEET NO.
57/70	(25-3) I-6	EFFINGHAM	839	558
		CONTRACT NO.	74293	
FED. ROAD DIST. NO.	ILLINOIS	FED. AID PROJECT		