LEGEND

- TEMPORARY PCC PAVEMENT
- REMOVAL
- MILLING
- TEMPORARY HOT-MIX ASPHALT RAMP

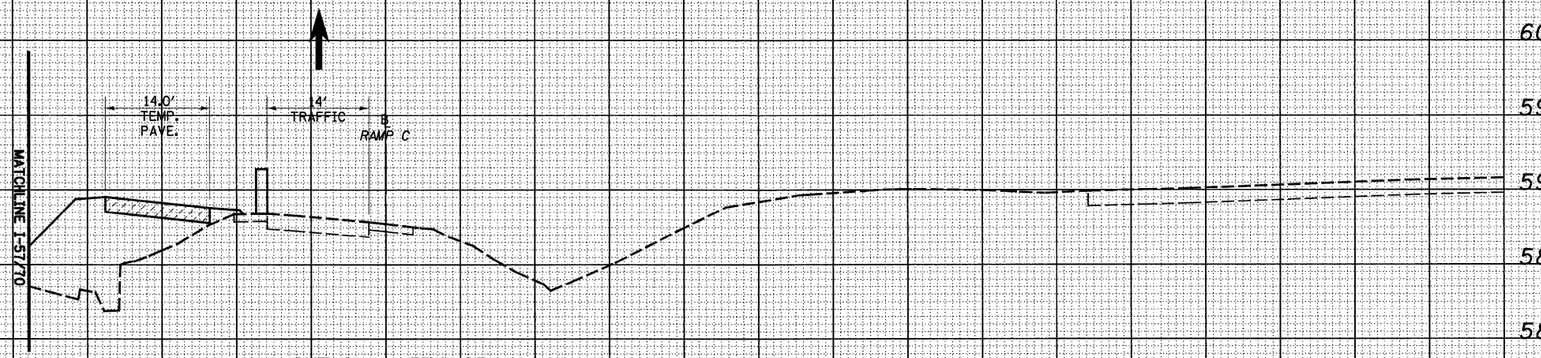

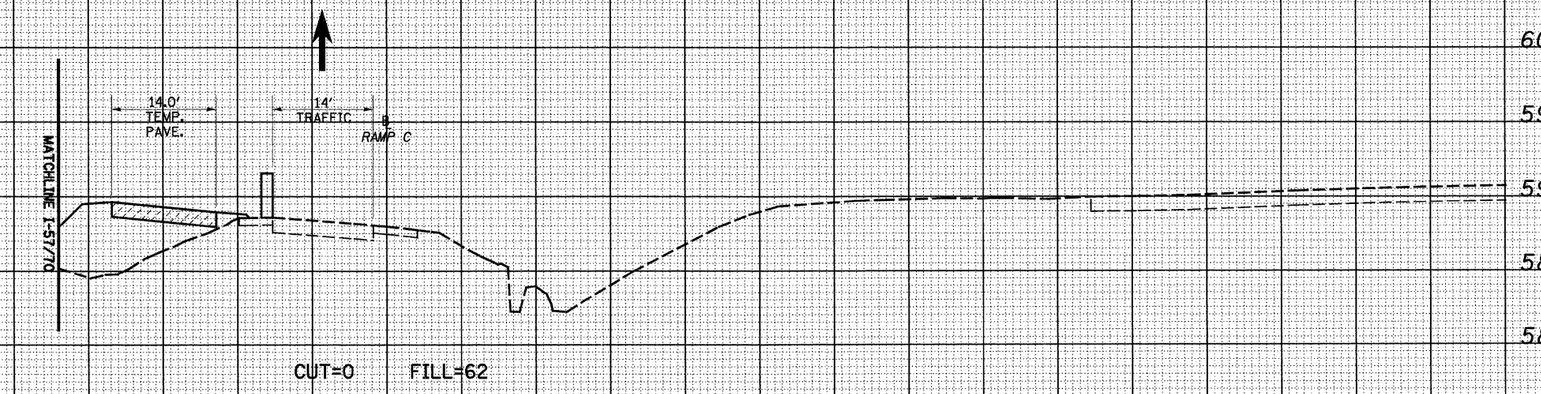

FILE NAME = S:\Projects\HED-00872.57-10\dgn\Fayette\rampFAYMOTRE2PreStageL.dgn	USER NAME = linda	DESIGNED - JWS	REVISED -
		DRAWN - LEC	REVISED -
	PLOT SCALE = 20.0000 ' / IN.	CHECKED - BRM	REVISED -
	PLOT DATE = 6/25/2010	DATE - 11-05-07	REVISED -

STATE OF ILLINOIS
DEPARTMENT OF TRANSPORTATION

MAINTENANCE OF TRAFFIC, FAYETTE RAMP C (PRE-STAGE 1)

SCALE: 1"=10' | SHEET NO. 5 OF 14 SHEETS | STA. 11+73.74 | TO STA. 12+00.00

F.A.I. RTE.	SECTION	COUNTY	TOTAL SHEETS	SHEET NO.
57/70	(25-3)I-6	EFFINGHAM	839	790
		CONTRACT NO. 74293		
FED. ROAD DIST. NO.	ILLINOIS	FED. AID PROJECT		