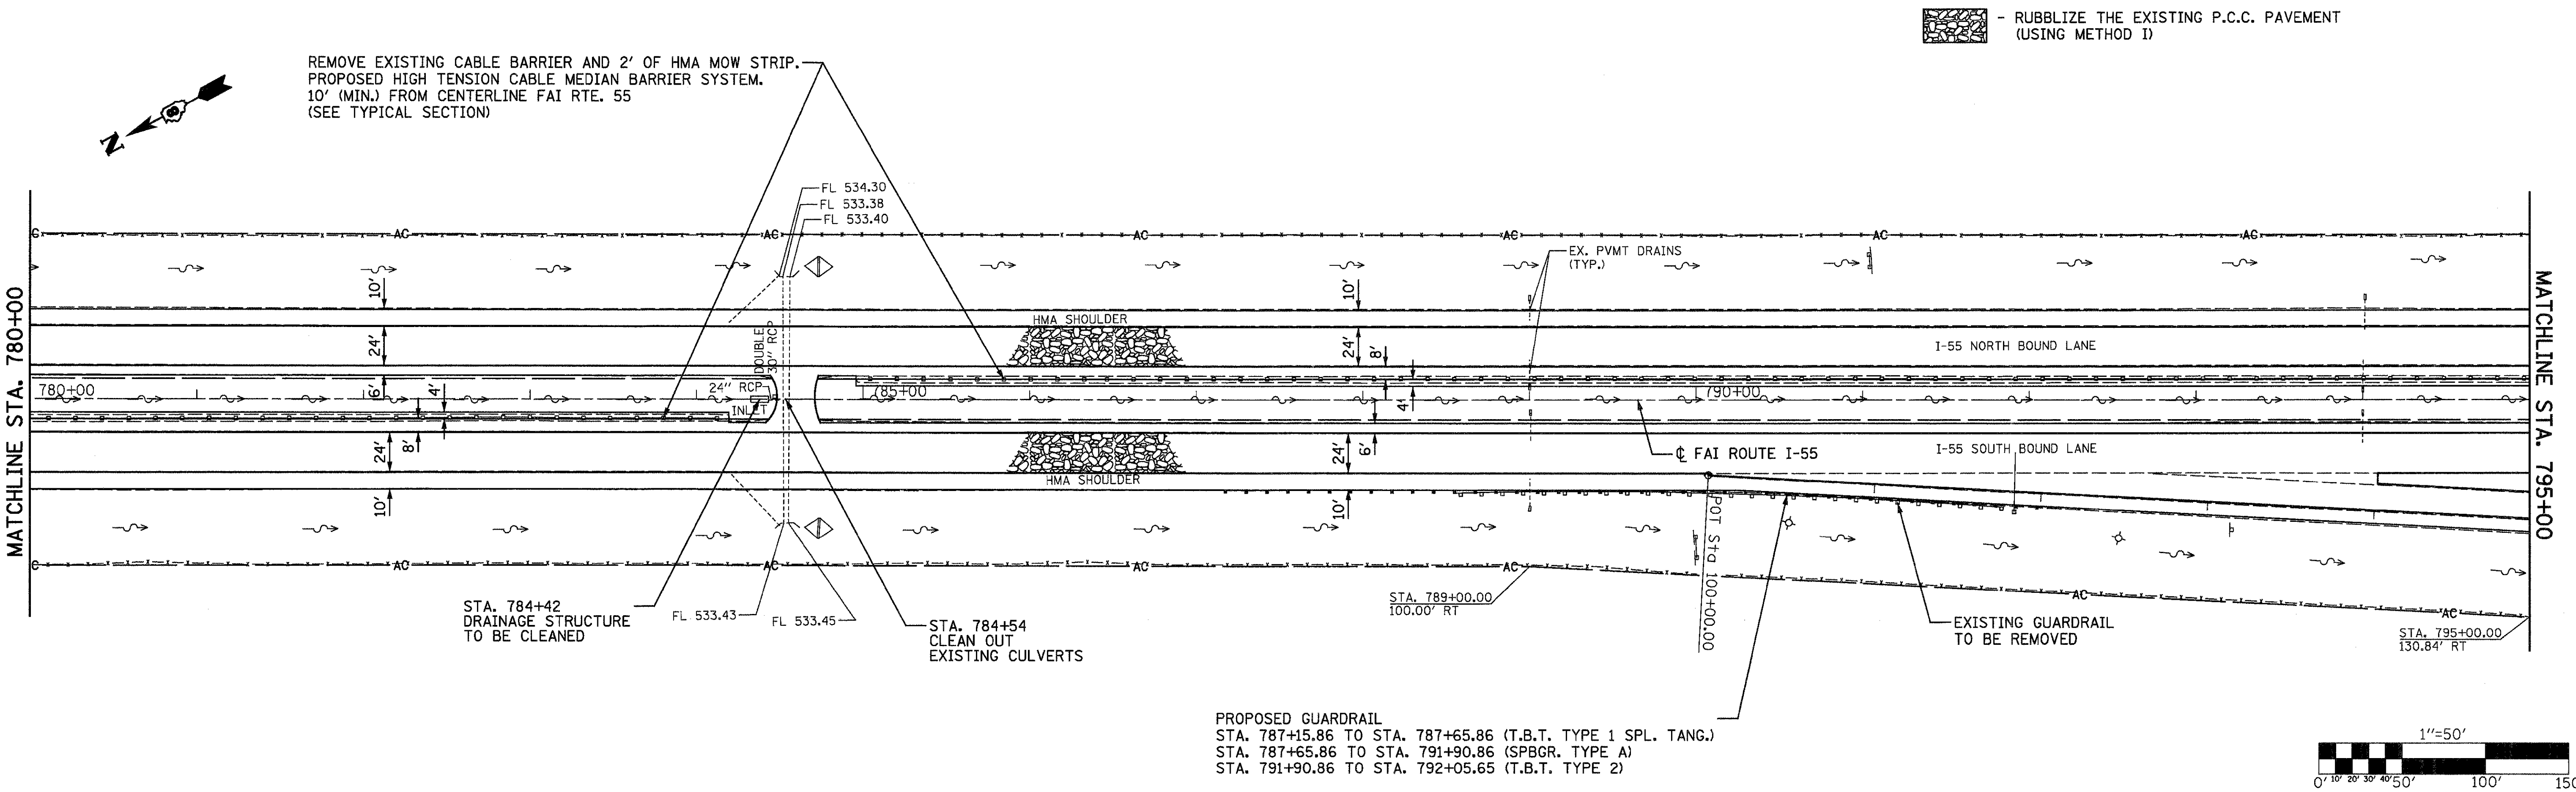

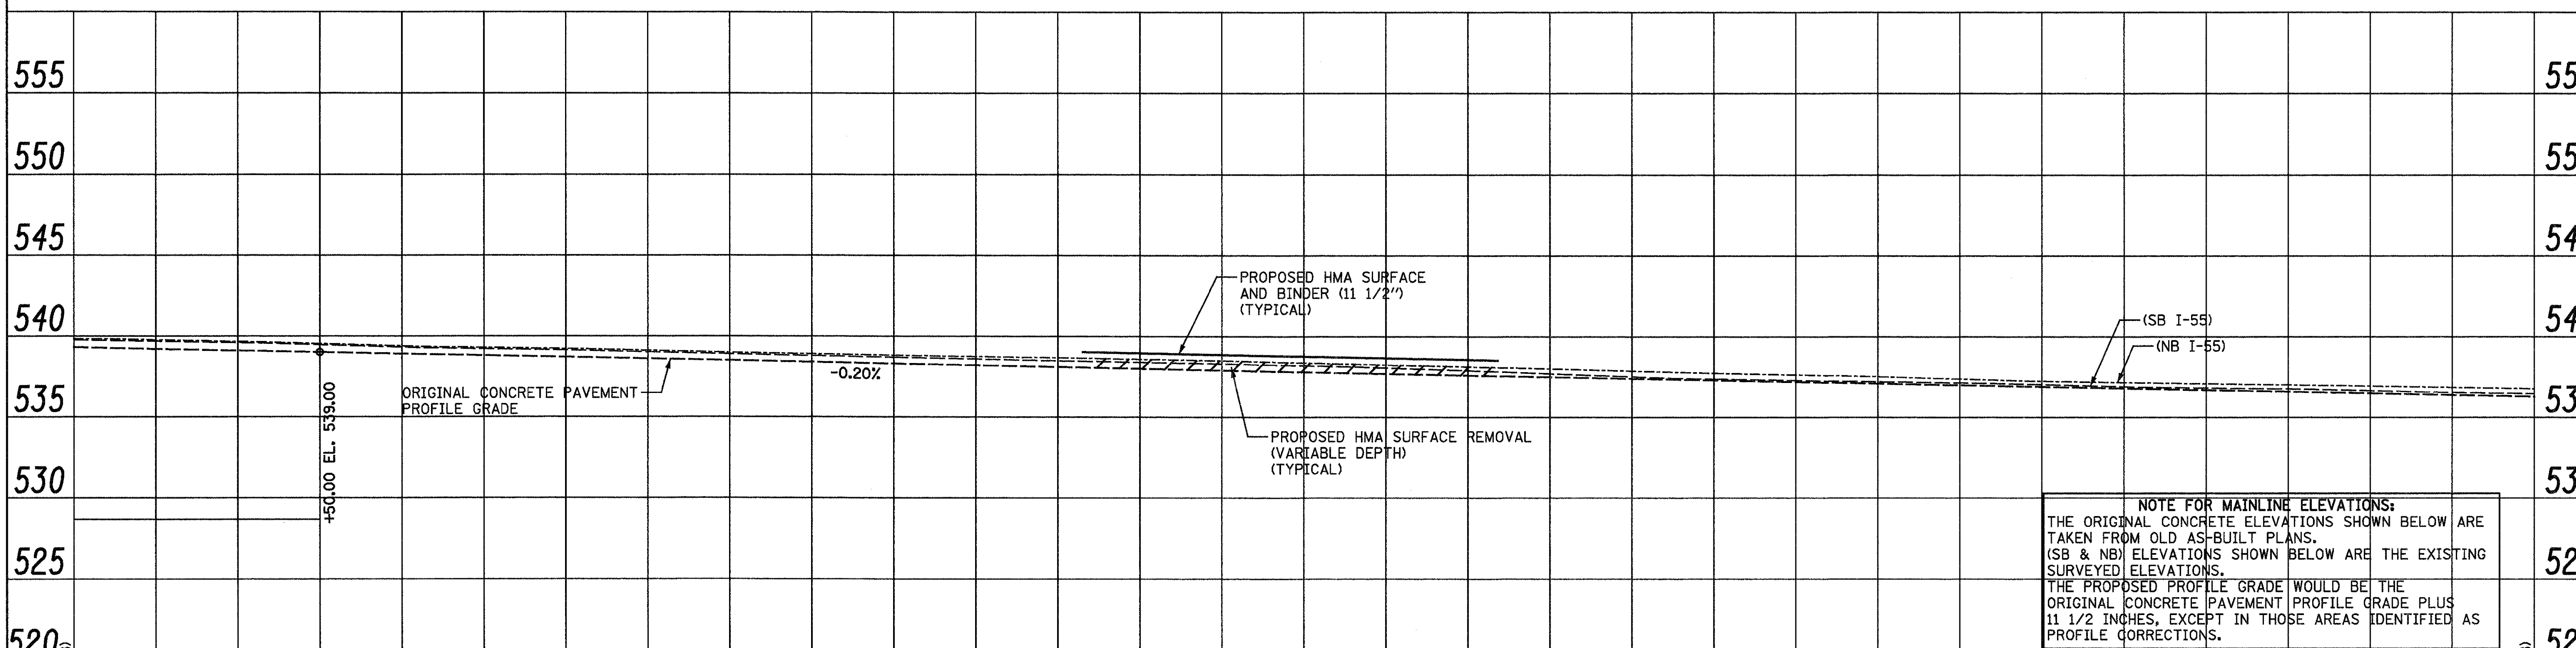

NOTE FOR MAINLINE ELEVATIONS:
THE ORIGINAL CONCRETE ELEVATIONS SHOWN BELOW ARE TAKEN FROM OLD AS-BUILT PLANS.
(SB & NB) ELEVATIONS SHOWN BELOW ARE THE EXISTING SURVEYED ELEVATIONS.
THE PROPOSED PROFILE GRADE WOULD BE THE ORIGINAL CONCRETE PAVEMENT PROFILE GRADE PLUS 11 1/2 INCHES, EXCEPT IN THOSE AREAS IDENTIFIED AS PROFILE CORRECTIONS.

Station	(NB)	(SB)	(ORG. CONC.)
780+00	539.83	539.75	539.31
	539.75	539.66	539.21
781+00	539.65	539.58	539.11
	539.52	539.46	539.00
782+00	539.38	539.31	538.90
	539.29	539.22	538.80
783+00	539.22	539.14	538.70
	539.12	539.02	538.60
784+00	538.99	538.90	538.50
	538.90	538.79	538.40
785+00	538.82	538.69	538.30
	538.74	538.59	538.20
786+00	538.67	538.48	538.10
	538.58	538.39	538.00
787+00	538.49	538.30	537.90
	538.36	538.19	537.80
788+00	538.24	538.06	537.70
	538.12	537.89	537.60
789+00	538.00	537.71	537.50
	537.87	537.52	537.40
790+00	537.74	537.38	537.30
	537.64	537.28	537.20
791+00	537.53	537.21	537.10
	537.38	537.14	536.99
792+00	537.23	537.03	536.89
	537.16	536.90	536.79
793+00	537.08	536.82	536.69
	537.01	536.76	536.59
794+00	536.94	536.65	536.49
	536.86	536.54	536.39
795+00	536.77	536.46	536.29

FILE NAME = ...\cadd\D876C93-sht-plnprf1.dgn	USER NAME = SJS	DESIGNED -	REVISED -
Johnson, Depp & Quisenberry CONSULTING ENGINEERS Springfield, Illinois		DRAWN -	REVISED -
	PLOT SCALE = 50.0000 ' / IN.	CHECKED -	REVISED -
	PLOT DATE = 06/23/2010 15:33:04	DATE -	REVISED -

STATE OF ILLINOIS
DEPARTMENT OF TRANSPORTATION

FAI ROUTE 55 (I-55)

SCALE: 1"-50' | SHEET NO. OF SHEETS | STA. 780+00 TO STA. 795+00

F.A.I. RTE.	SECTION	COUNTY	TOTAL SHEETS	SHEET NO.
55	60-(1,2)RS-2	MADISON	156	45

CONTRACT NO. 76C93
ILLINOIS FED. AID PROJECT

PLAN: SURVEYED / PLOTTED / ALIGNMENT CHECKED / RT. OF WAY CHECKED / CADD FILE NAME / NOTE BOOK NO. / BY / DATE
PROFILE: SURVEYED / PLOTTED / GRADES CHECKED / B.M. NOTED / STRUCTURE NOTAT'NS CH'KD / NOTE BOOK NO. / BY / DATE