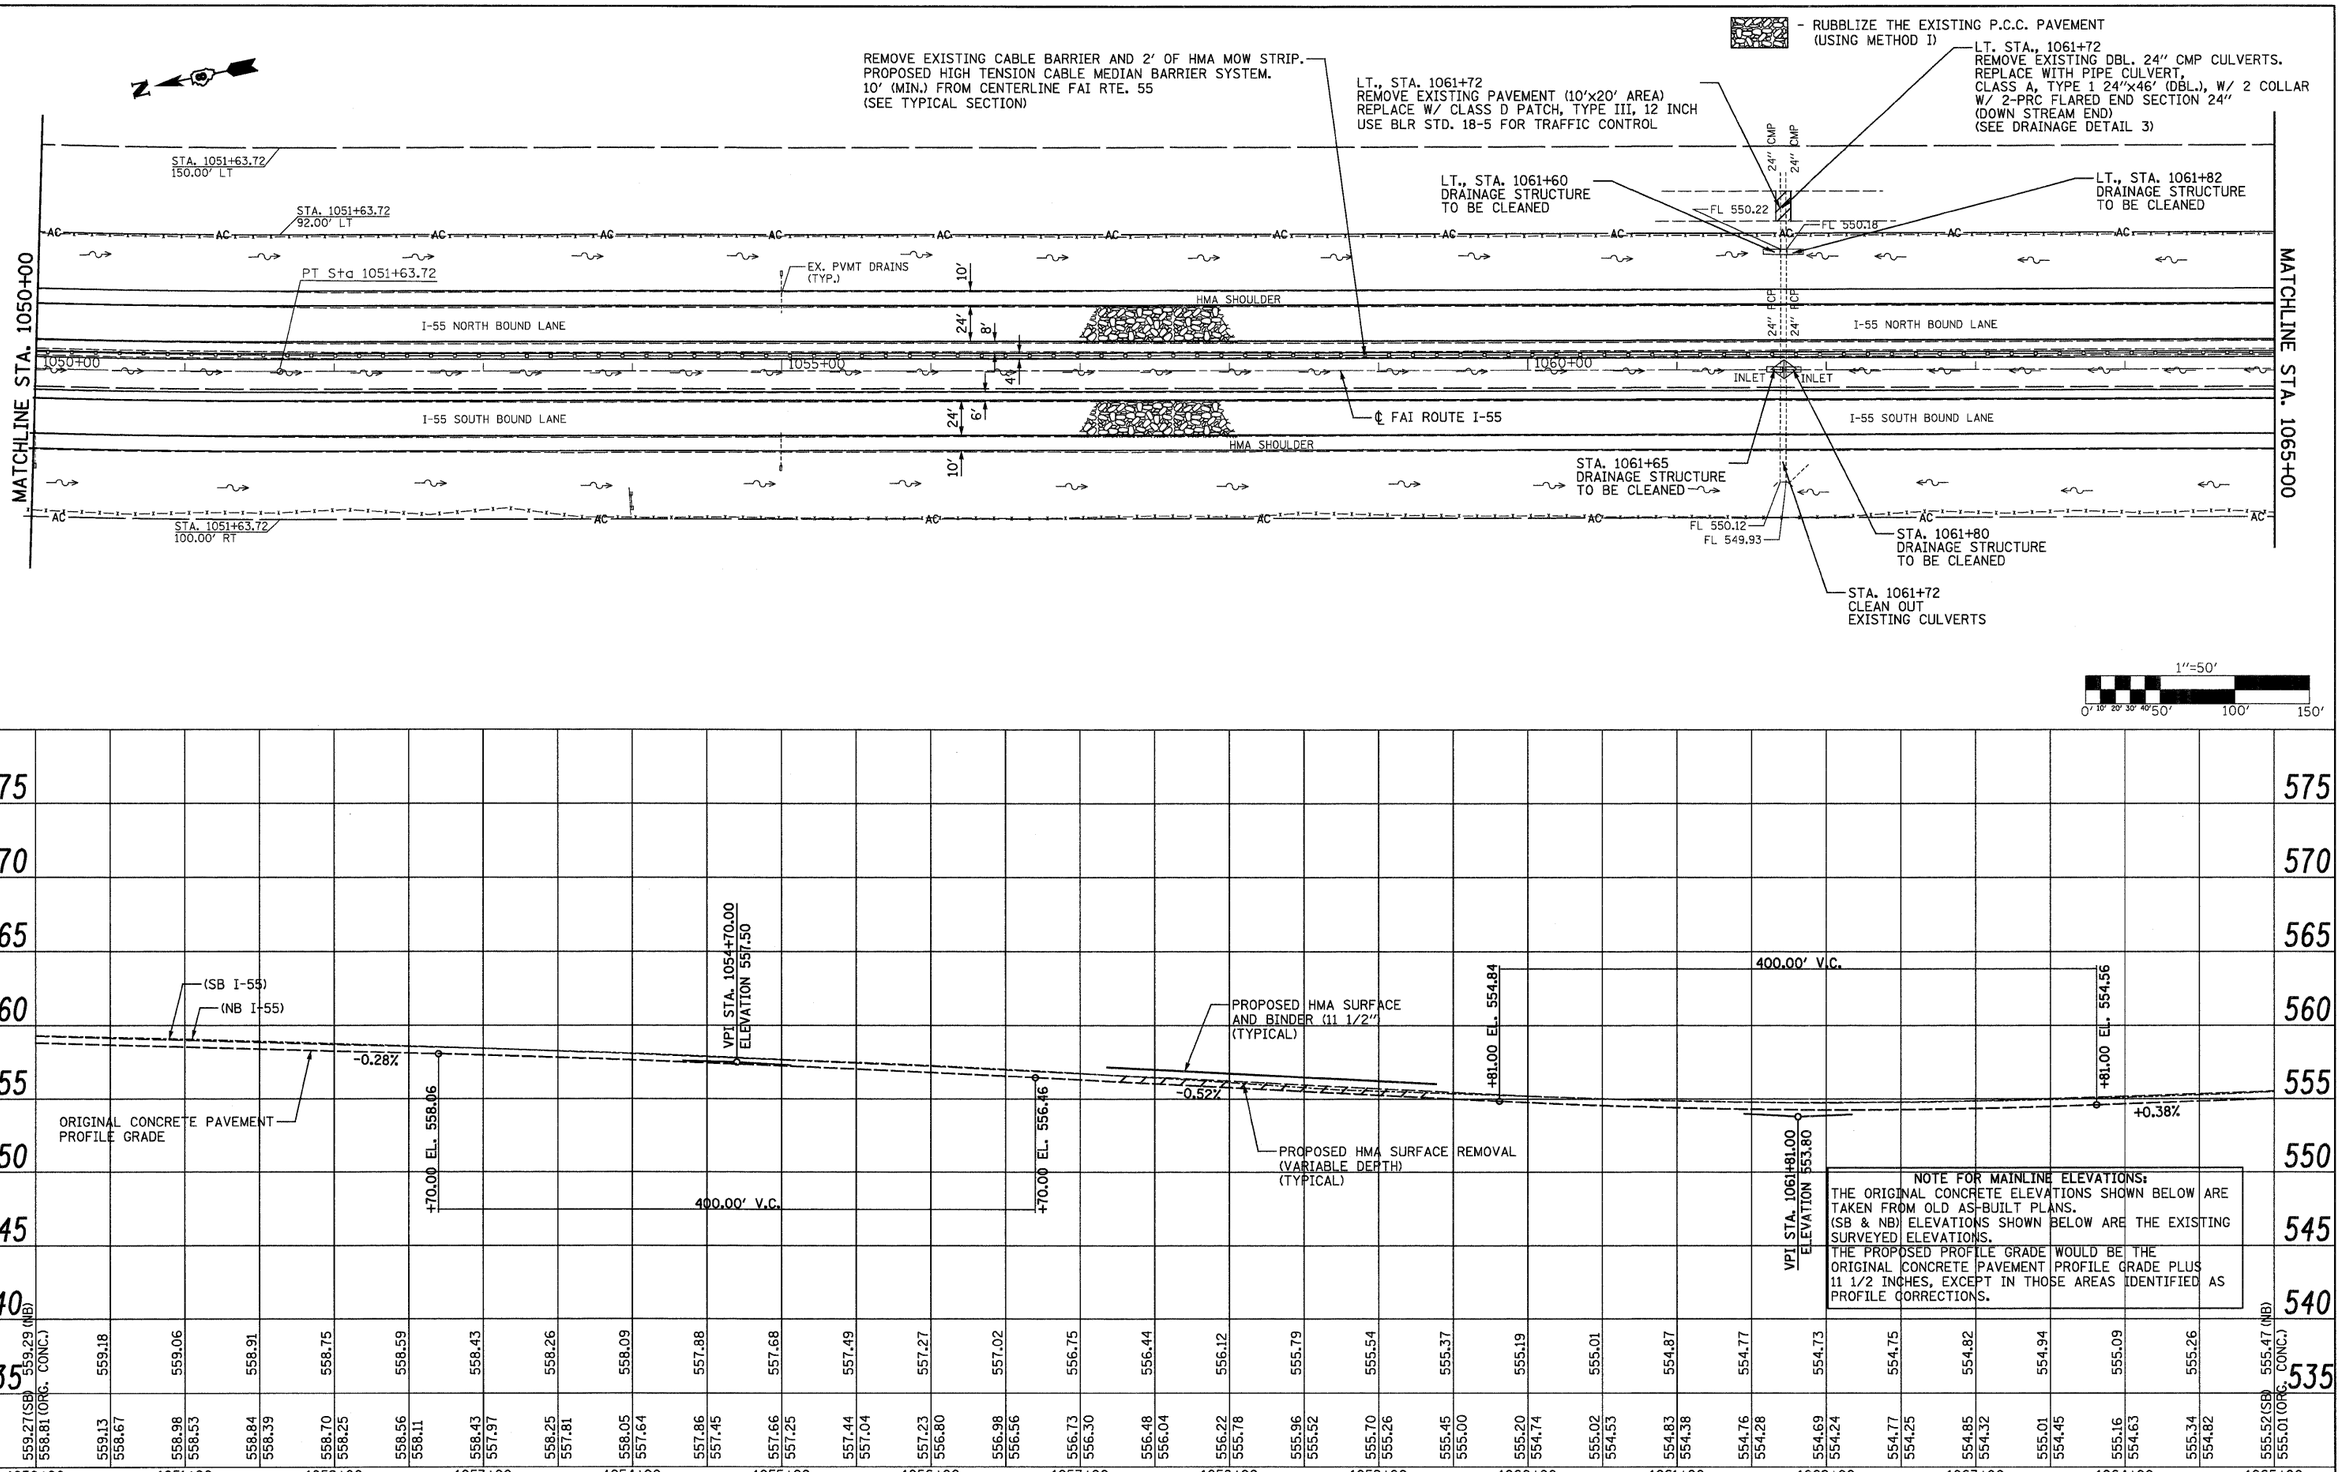

NOTE FOR MAINLINE ELEVATIONS:
THE ORIGINAL CONCRETE ELEVATIONS SHOWN BELOW ARE TAKEN FROM OLD AS-BUILT PLANS.
(SB & NB) ELEVATIONS SHOWN BELOW ARE THE EXISTING SURVEYED ELEVATIONS.
THE PROPOSED PROFILE GRADE WOULD BE THE ORIGINAL CONCRETE PAVEMENT PROFILE GRADE PLUS 11 1/2 INCHES, EXCEPT IN THOSE AREAS IDENTIFIED AS PROFILE CORRECTIONS.

PLAN: SURVEYED / PLOTTED / ALIGNMENT CHECKED / GRADES CHECKED / STRUCTURE NO. / CADD FILE NAME / NOTE BOOK NO. / BY / DATE

PROFILE: SURVEYED / PLOTTED / GRADES CHECKED / ALIGNMENT CHECKED / STRUCTURE NO.&TYPE OF FND / NOTE BOOK NO. / BY / DATE

FILE NAME = ...\oadd\D876C93-sht-plnprf1.dgn	USER NAME = SJS	DESIGNED -	REVISED -	STATE OF ILLINOIS DEPARTMENT OF TRANSPORTATION	FAI ROUTE 55 (I-55)		
Johnson, Depp & Quisenberry CONSULTING ENGINEERS Springfield, Illinois		DRAWN -	REVISED -				
	PLOT SCALE = 50.0000 ' / IN.	CHECKED -	REVISED -				
	PLOT DATE = 06/23/2010 15:33:20	DATE -	REVISED -		SCALE: 1"=50'	SHEET NO. OF SHEETS	STA. 1050+00 TO STA. 1065+00

F.A.I. RTE.	SECTION	COUNTY	TOTAL SHEETS	SHEET NO.
55	60-(1,2)RS-2	MADISON	156	63
		CONTRACT NO. 76C93		
		ILLINOIS FED. AID PROJECT		