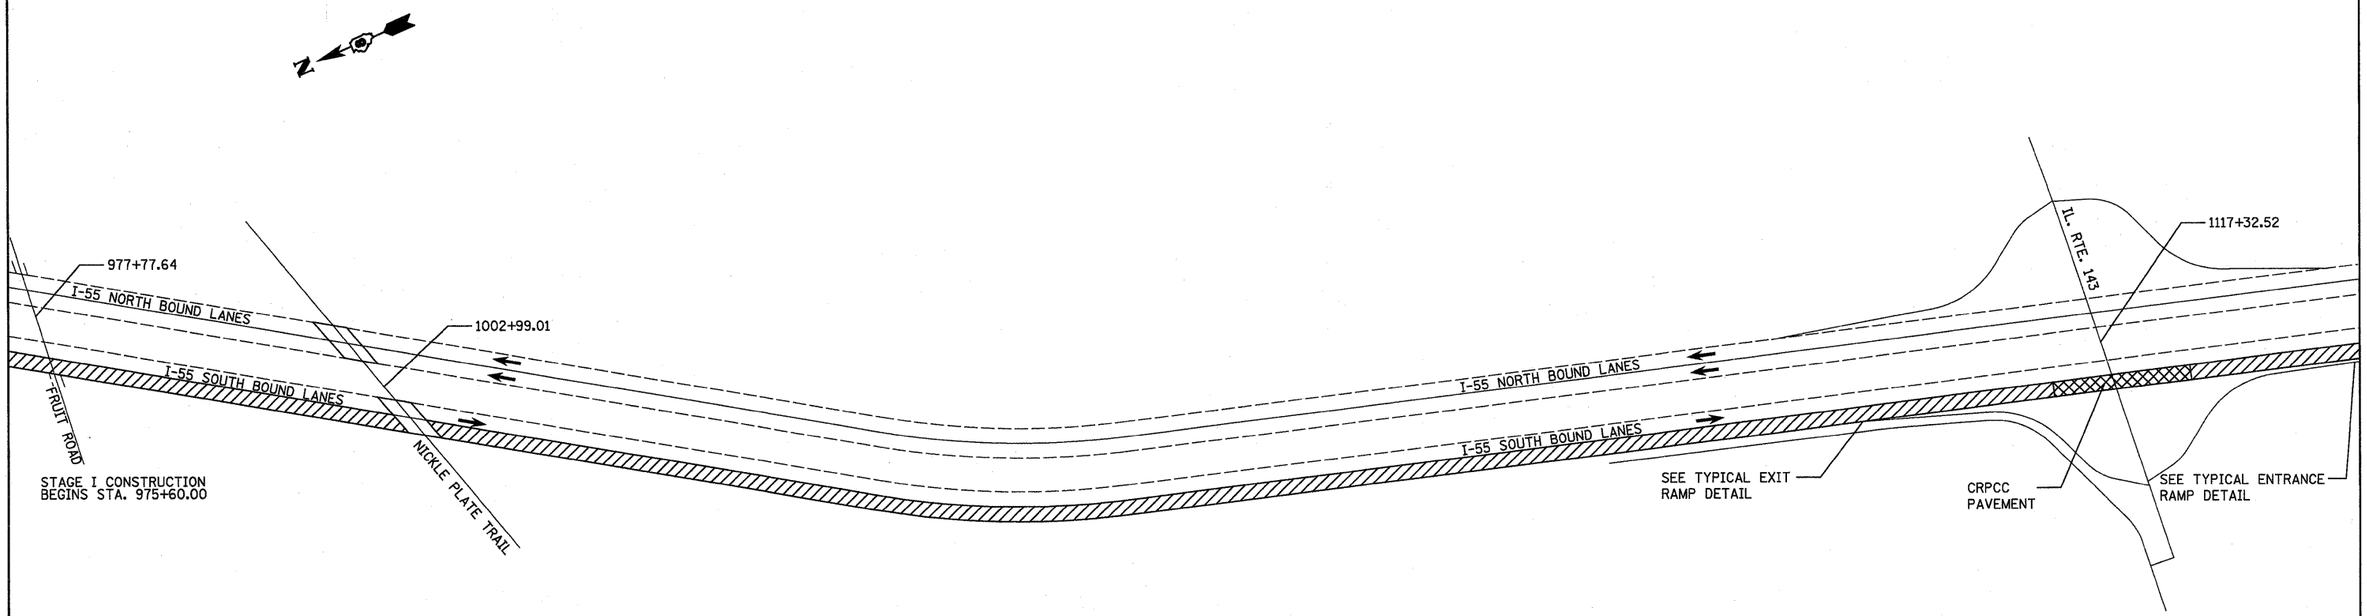

SOUTHBOUND RECONSTRUCTION

STAGE I

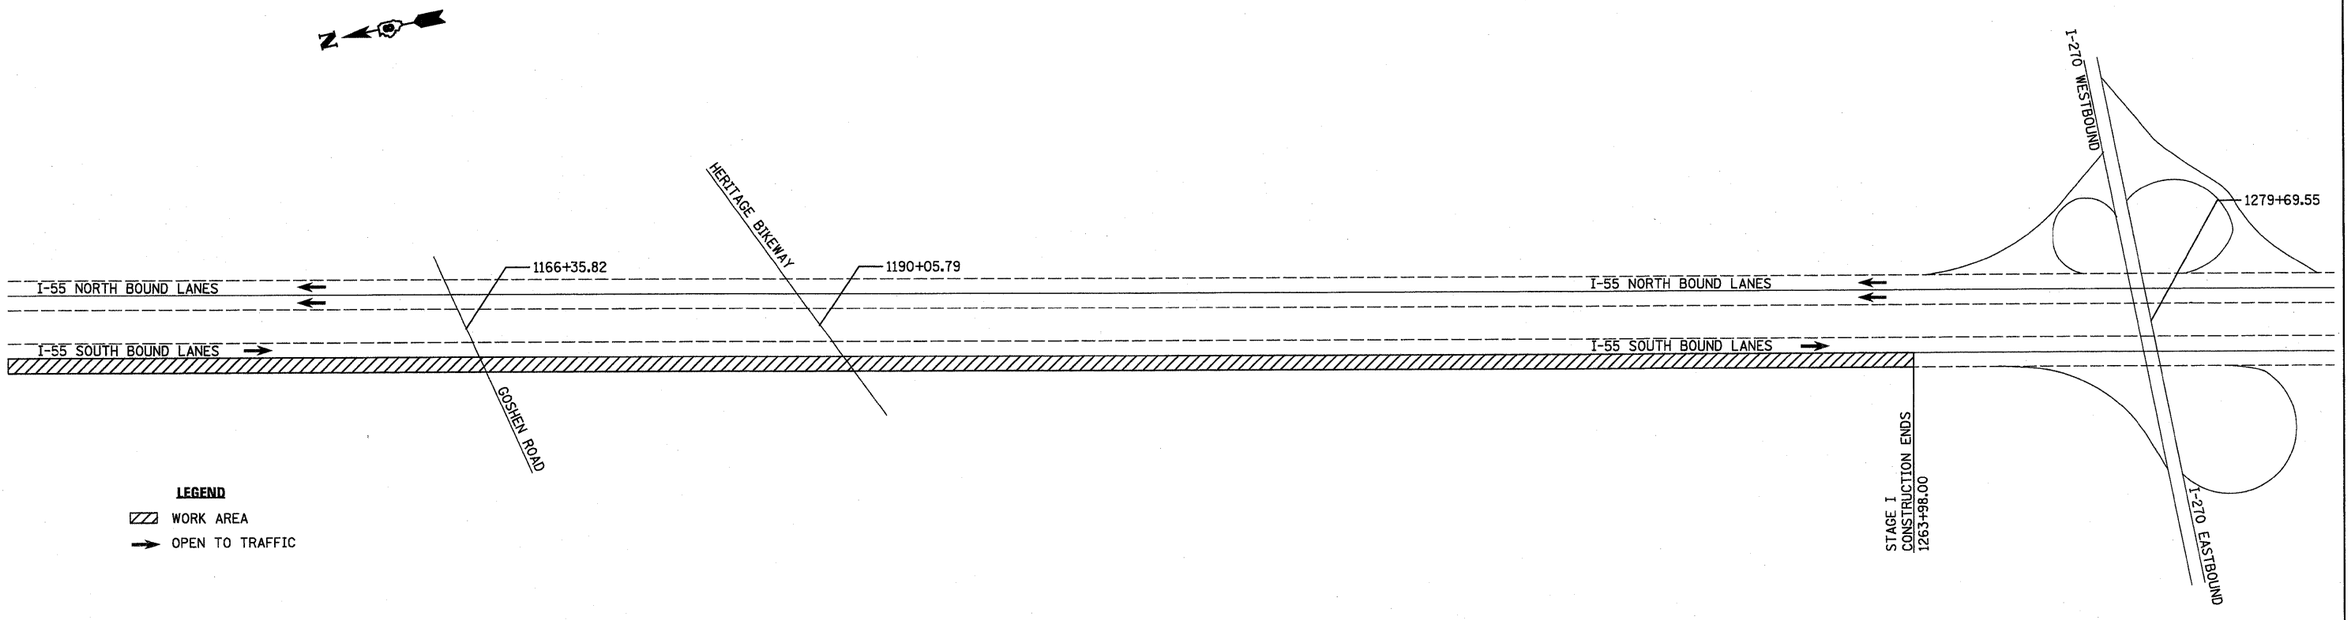

FILE NAME = ...\d876c93-sht-staging-sb55.dgn	USER NAME = SJS	DESIGNED -	REVISED -	STATE OF ILLINOIS DEPARTMENT OF TRANSPORTATION	I-55 TRAFFIC CONTROL AND STAGING STAGE I - SOUTHBOUND LANES			F.A.I. RTE.	SECTION	COUNTY	TOTAL SHEETS	SHEET NO.
		DRAWN - JJS	REVISED -					55	60-(1,2)RS-2	MADISON	156	94
	PLOT SCALE = 500.0000 ' / IN.	CHECKED - MTM	REVISED -							CONTRACT NO. 76C93		
	PLOT DATE = 08/04/2010 09:49:20	DATE - JUNE 2010	REVISED -		SCALE:	SHEET NO. 2 OF 2 SHEETS	STA. TO STA.			ILLINOIS FED. AID PROJECT		