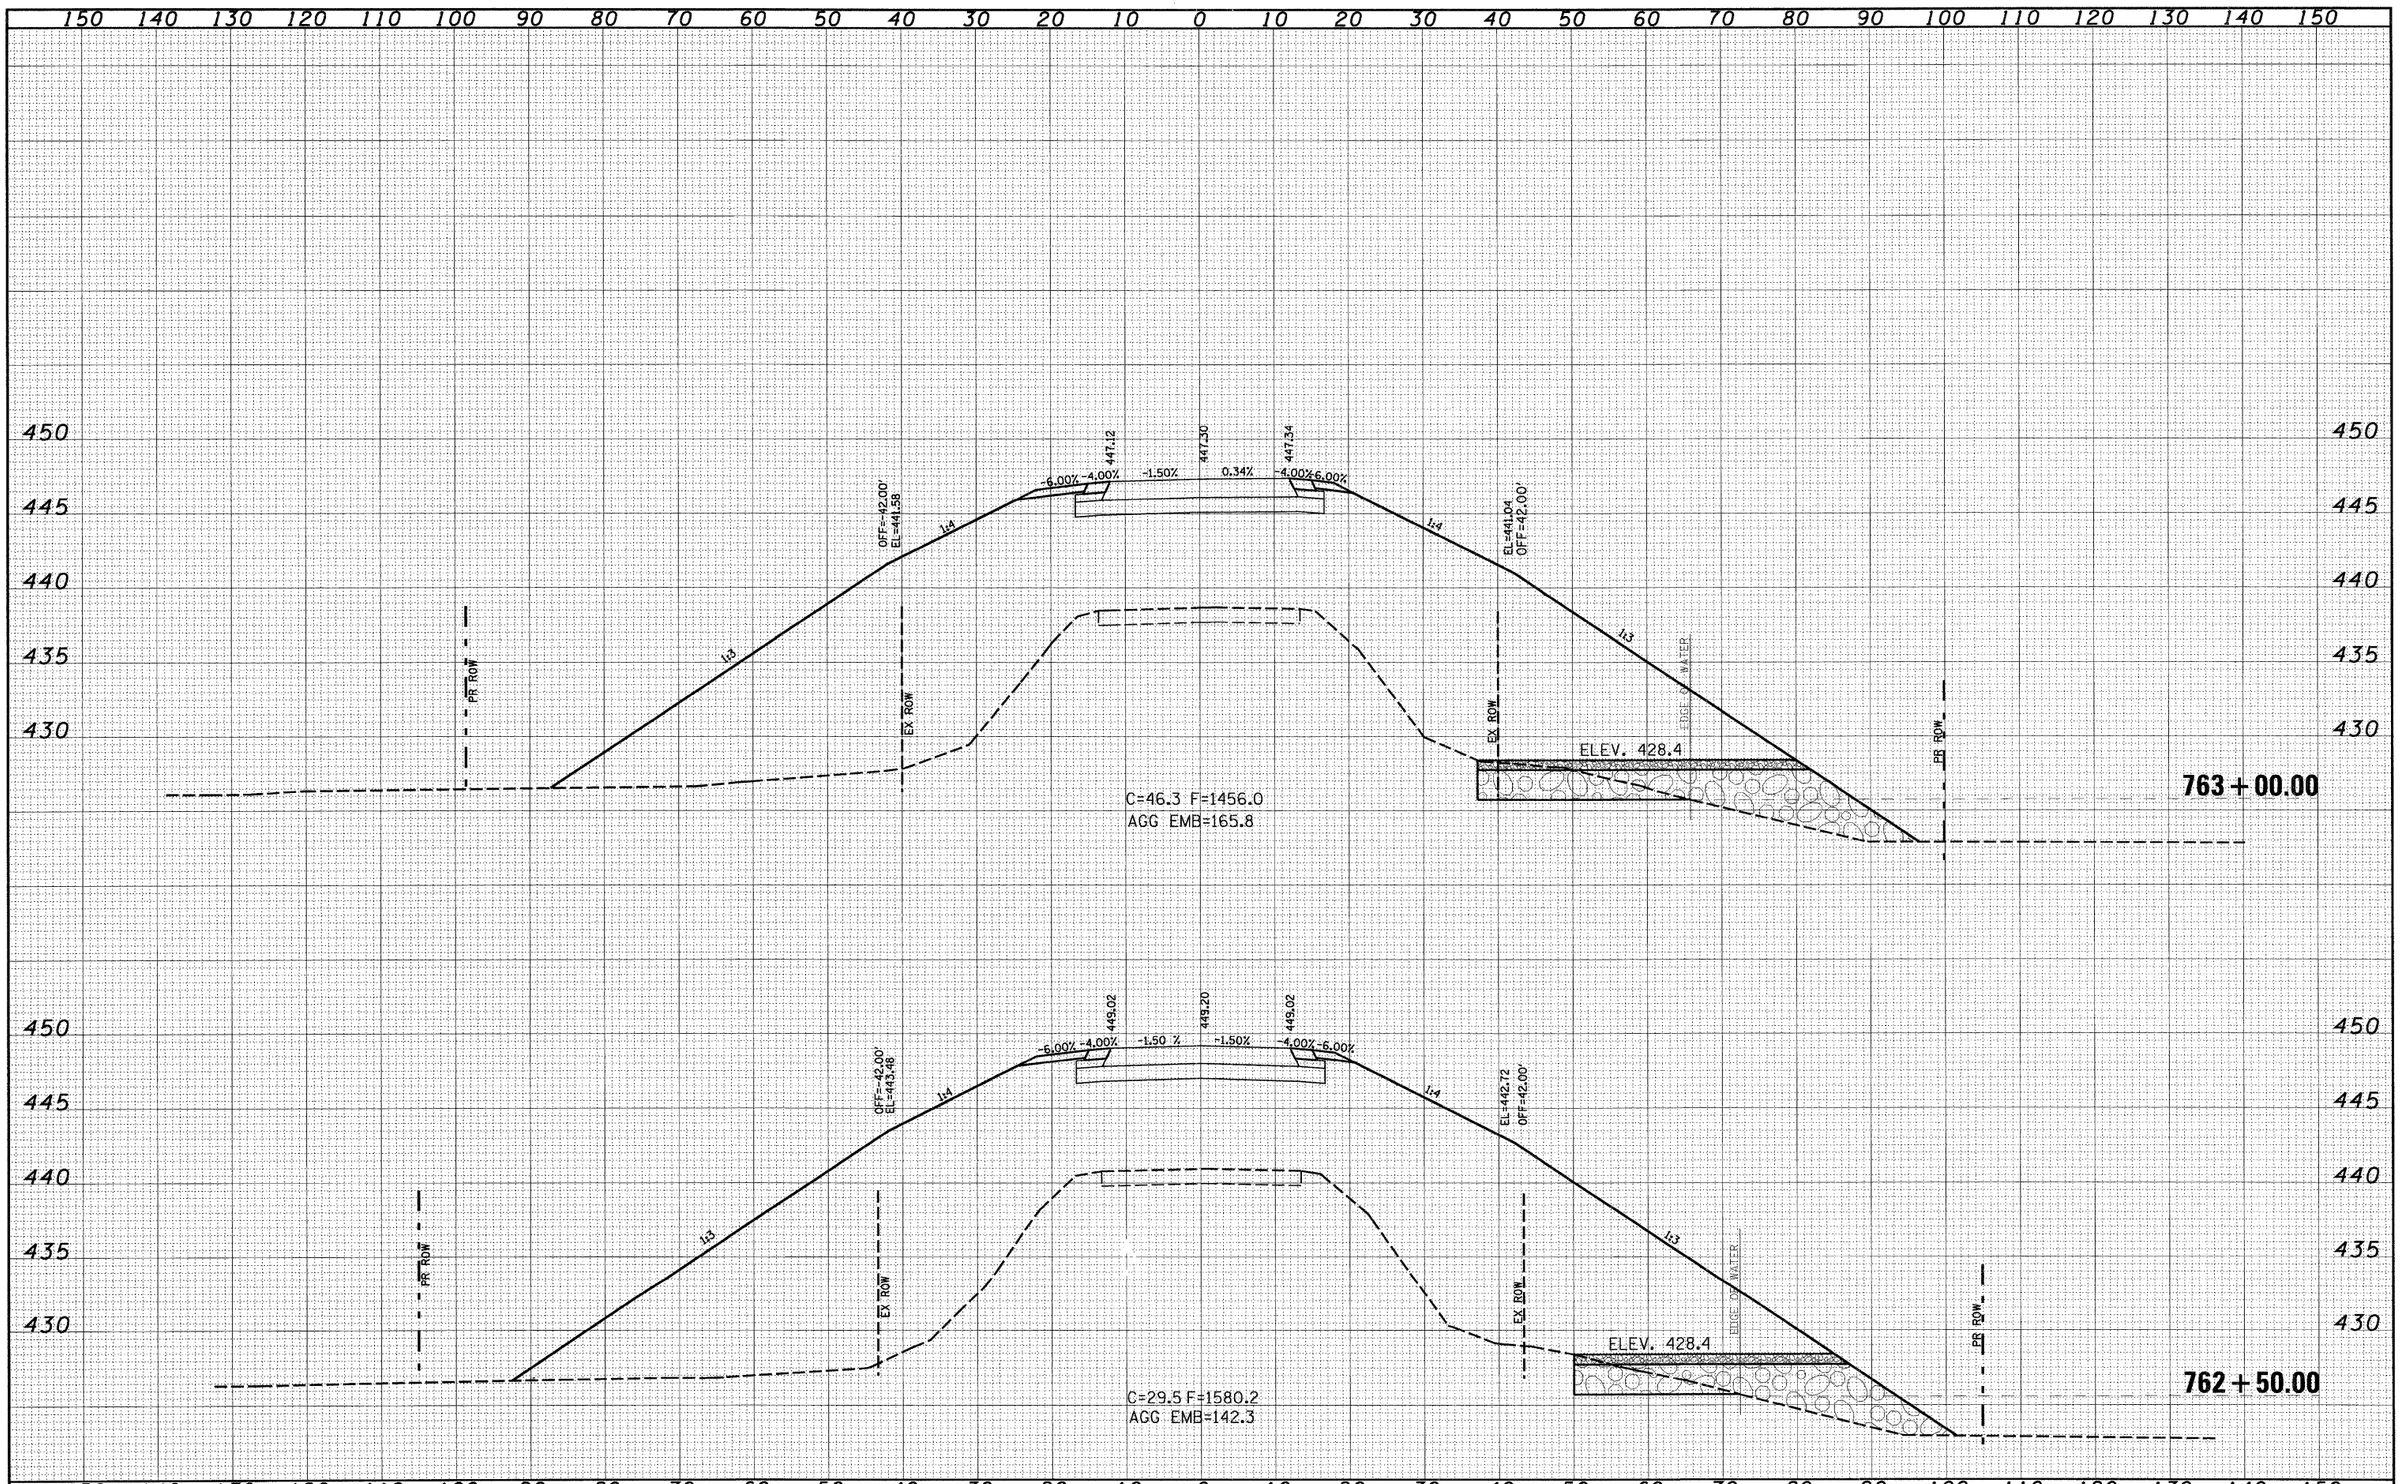

FINAL SURVEY	BY	DATE
SURVEYED		
PLOTTED		
TEMPLATE		
AREAS		
AREAS CHECKED		
NOTE BOOK		
NO.		

ORIGINAL SURVEY	BY	DATE
SURVEYED		
PLOTTED		
TEMPLATE		
AREAS		
AREAS CHECKED		
NOTE BOOK		
NO.		

FILE NAME = S:\Projects\407-0008 OBD Dist 7 Various\WO IL lover NS RR\dgn\xsht_Jlroute4.dgn	USER NAME = paul	DESIGNED - JLS	REVISED -
		DRAWN - MAB	REVISED -
	PLOT SCALE = 20.0000 ' / IN.	CHECKED - BRM	REVISED -
	PLOT DATE = 4/28/2009	DATE - 6-20-08	REVISED -

STATE OF ILLINOIS
DEPARTMENT OF TRANSPORTATION

CROSS SECTIONS - FAP ROUTE 332 (ILLINOIS ROUTE 1)

SCALE: 1"=10' | SHEET NO. 19 OF 26 SHEETS | STA. 762+50.00 TO STA. 763+00.00

F.A.P RTE.	SECTION	COUNTY	TOTAL SHEETS	SHEET NO.
332	103B-1	WABASH	90	81

CONTRACT NO. 94754

FED. ROAD DIST. NO. | ILLINOIS | FED. AID PROJECT