ROUTE NO.	SECTION	CITY	TOTAL SHEETS	SHEET NO.
	05-00001-00-RP	OREANA	46	22
FED. ROAD DIST. NO.		ILLINOIS	PROJECT HPP-0913 (001)	

CONTRACT NUMBER 95537

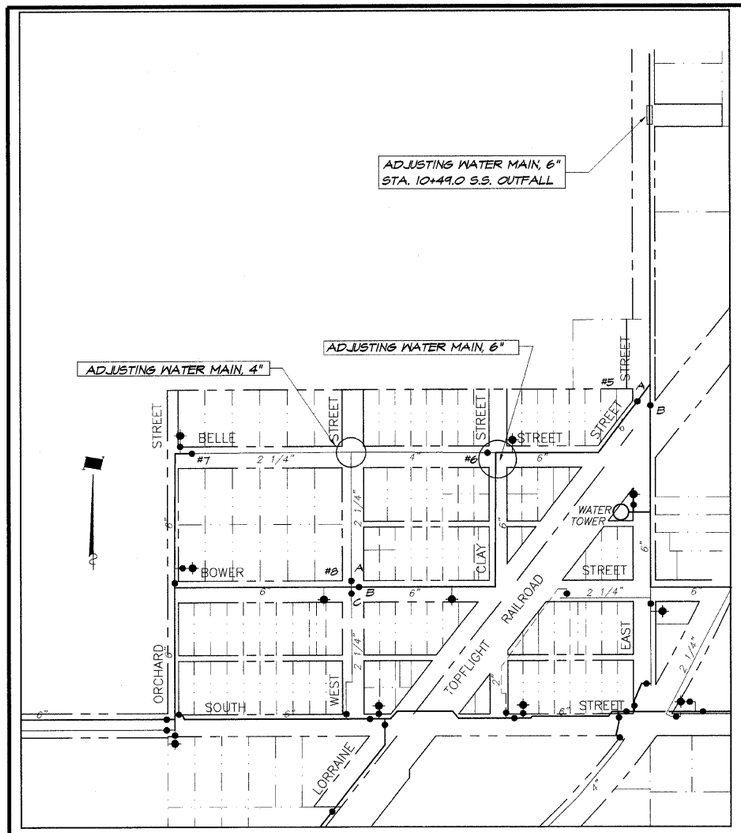

VALVE LOCATIONS

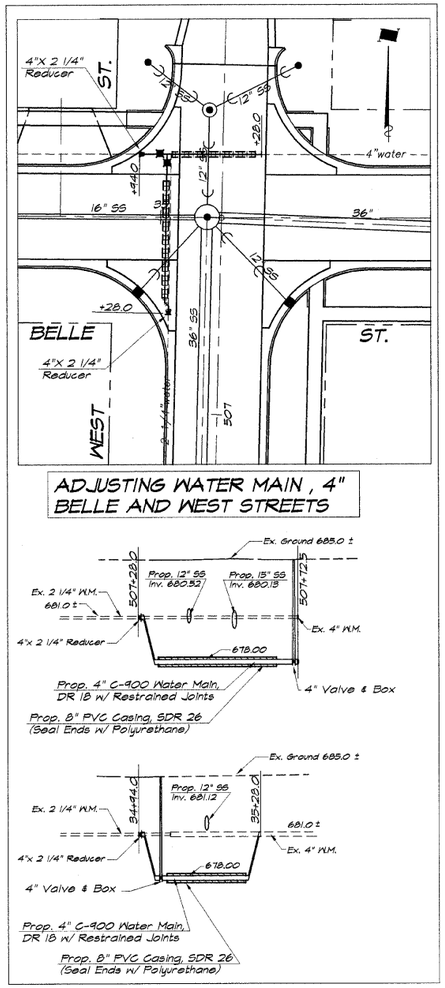

ADJUSTING WATER MAIN, 4"
BELLE AND WEST STREETS

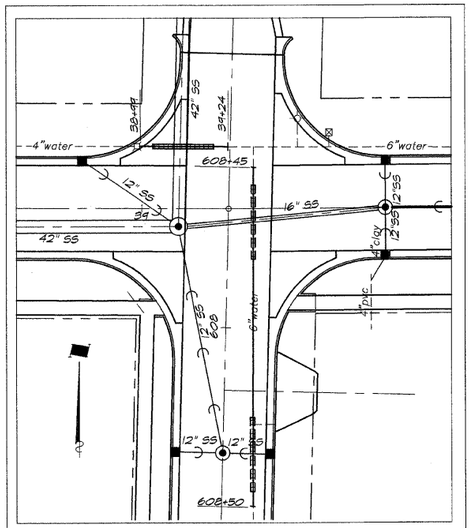

ADJUSTING WATER MAIN, 6"
CLAY AND BELLE STREETS

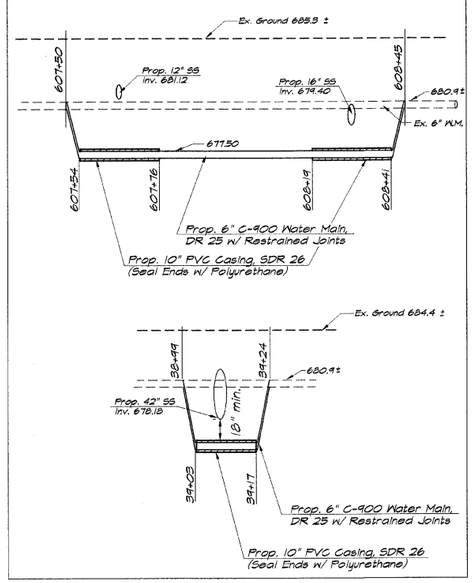

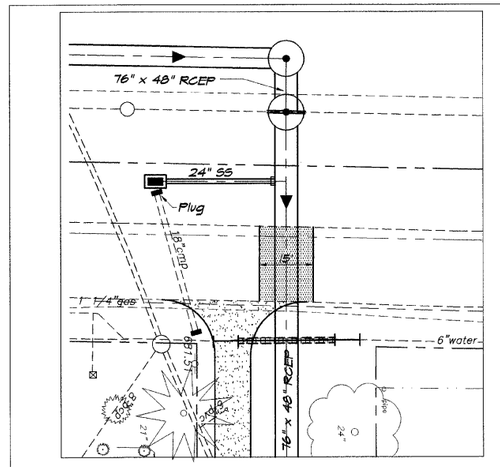

ADJUSTING WATER MAIN, 6"
STA. 10+49.0 S.S. OUTFALL

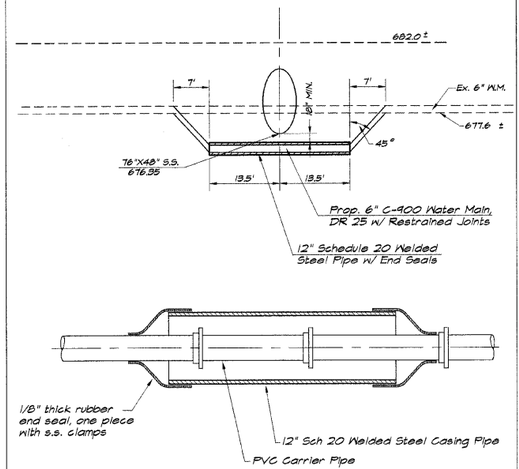

STANDARD DESIGN CASING END SEALS

REVISIONS			
NO.	BY	DATE	
1	MHP	1-30-04	
2	MHP	4-4-04	

DESIGNED	MHP
DRAWN	Les Jenkins
SCALE: Hor. 1" = 20' Ver. 1" = 2'	
DATE	May 2006
JOB NO.	06-040A
FIELD BOOK	XXX

BAINBRIDGE & ASSOCIATES, INC.
Consulting Engineers
1670 SOUTH TAYLORVILLE ROAD
DECATUR, ILLINOIS
Illinois License 184-001255

VILLAGE OF OREANA, ILLINOIS
SAFETEA-LU PROJECT

ADJUSTING WATER MAIN DETAILS

PLAN & PROFILE - HORIZONTAL: 0, 20, 40
PROFILE - VERTICAL: 0, 5, 10

SHEET NO. 22 OF 46