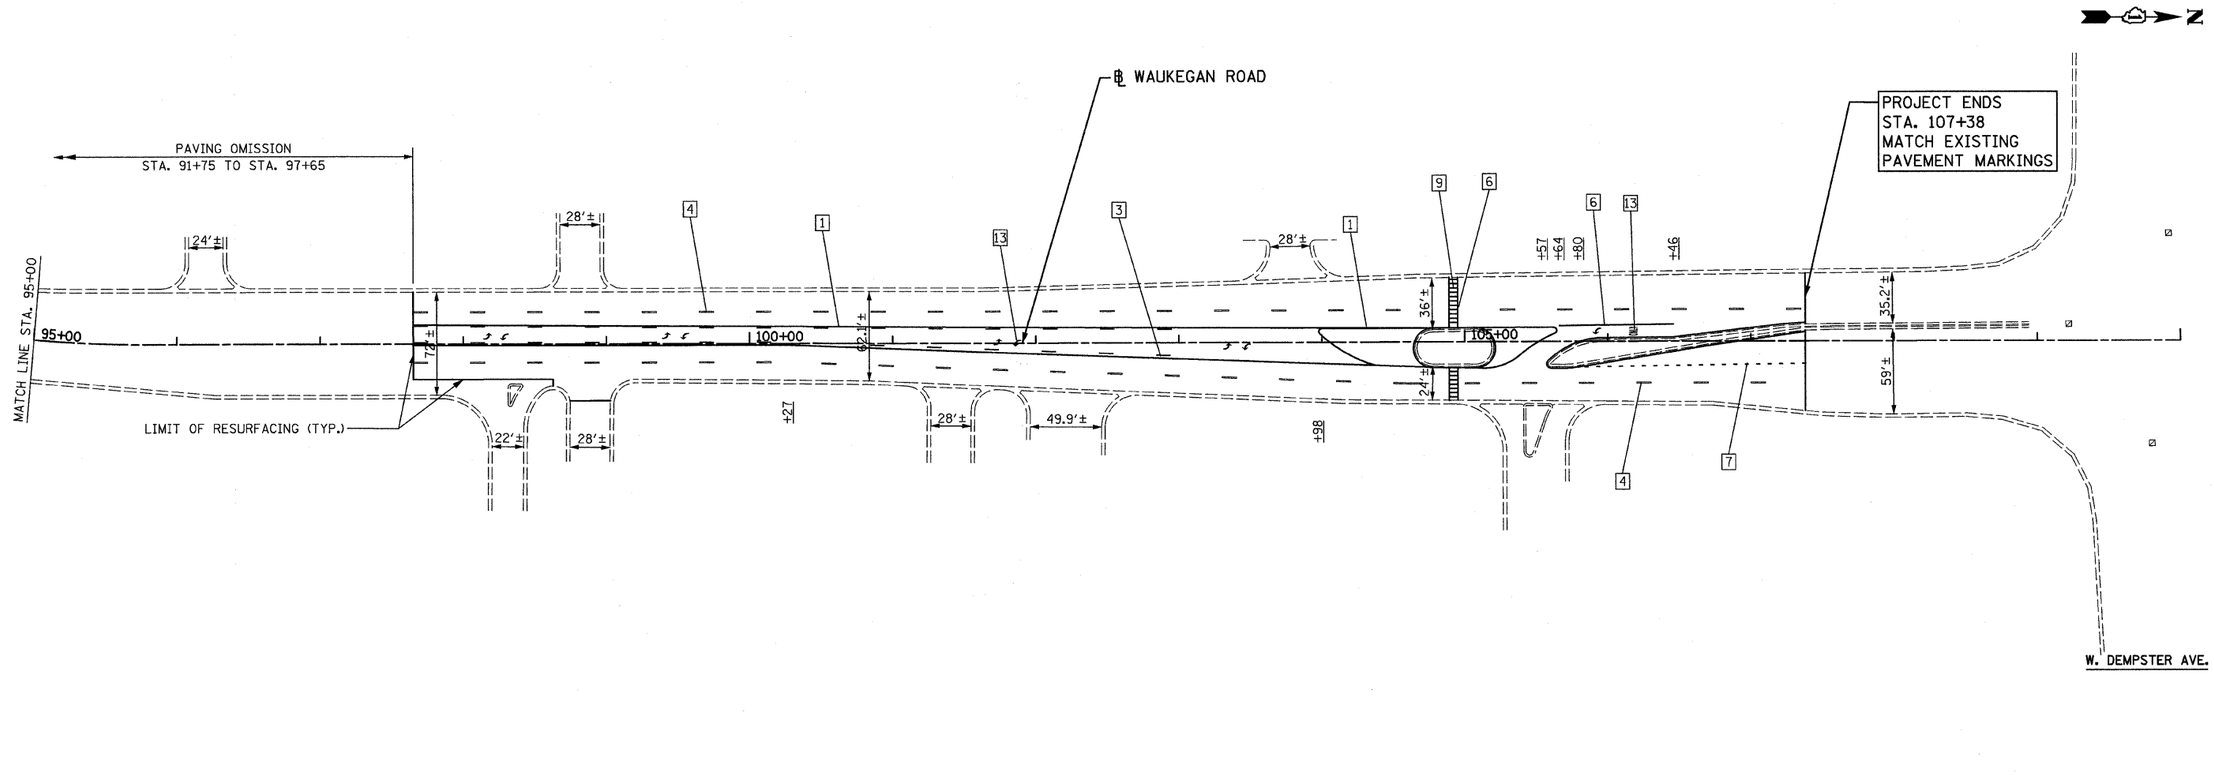

FINAL SURVEY		BY	DATE
NOTE BOOK	SURVEYED		
	PLOTTED		
	TEMPLATE		
NO.	AREAS		
	AREAS CHECKED		

ORIGINAL SURVEY		BY	DATE
NOTE BOOK	SURVEYED		
	PLOTTED		
	TEMPLATE		
NO.	AREAS		
	AREAS CHECKED		

LEGEND

1. LINE 4" (YELLOW SOLID LINE)
2. LINE 4" (DOUBLE YELLOW SOLID LINES)
3. LINE 4" (YELLOW - 10' DASH, 30' SKIP)
4. LINE 4" (WHITE LANE LINE - 10' DASH, 30' SKIP)
5. LINE 4" (WHITE SOLID LINE)
6. LINE 6" (WHITE SOLID LINE)
7. LINE 6" (WHITE LANE LINE - 2' DASH, 6' SKIP)
8. LINE 8" (WHITE SOLID LINE)
9. LINE 12" (WHITE SOLID LINE)
10. LINE 12" (WHITE DIAGONAL LINE)
11. LINE 12" (YELLOW DIAGONAL LINE)
12. LINE 24" (WHITE STOP BAR)
13. LETTERS AND SYMBOLS (TYP.)

NOTES:

1. ALL PAVEMENT MARKINGS SHALL BE THERMOPLASTIC UNLESS OTHERWISE SPECIFIED.
2. RAISED REFLECTIVE PAVEMENT MARKERS SHALL BE USED THROUGHOUT THE PROJECT LIMITS. SEE DISTRICT DETAIL TC-11.

FILE NAME = D160H56-sht-pm4.dgn
PLOT DATE = 6/26/2009

CHRISTIAN-ROGE & ASSOCIATES, INC.
ENGINEERS-PLANNERS-SURVEYORS
211 WEST WACKER DRIVE
CHICAGO, ILLINOIS 60606
PHONE: (312)372-2023 FAX: (312)372-5274

DESIGNED	- K.R.K.	REVISED	-
DRAWN	- K.R.K.	REVISED	-
CHECKED	- M.P.	REVISED	-
DATE	- JUNE 2009	REVISED	-

STATE OF ILLINOIS
DEPARTMENT OF TRANSPORTATION

PAVEMENT MARKING PLAN
WAUKEGAN ROAD (MILWAUKEEE AVE TO DEMPSTER ST)

SCALE: 1" = 50' | SHEET NO. 4 OF 4 SHEETS | STA. 95+00 TO STA. 108+00

F.A.P. RTE.	SECTION	COUNTY	TOTAL SHEETS	SHEET NO.
348	3271 A-RS-3	COOK	29	12

CONTRACT NO. 60H56

FED. ROAD DIST. NO. 1 | ILLINOIS | FED. AID PROJECT