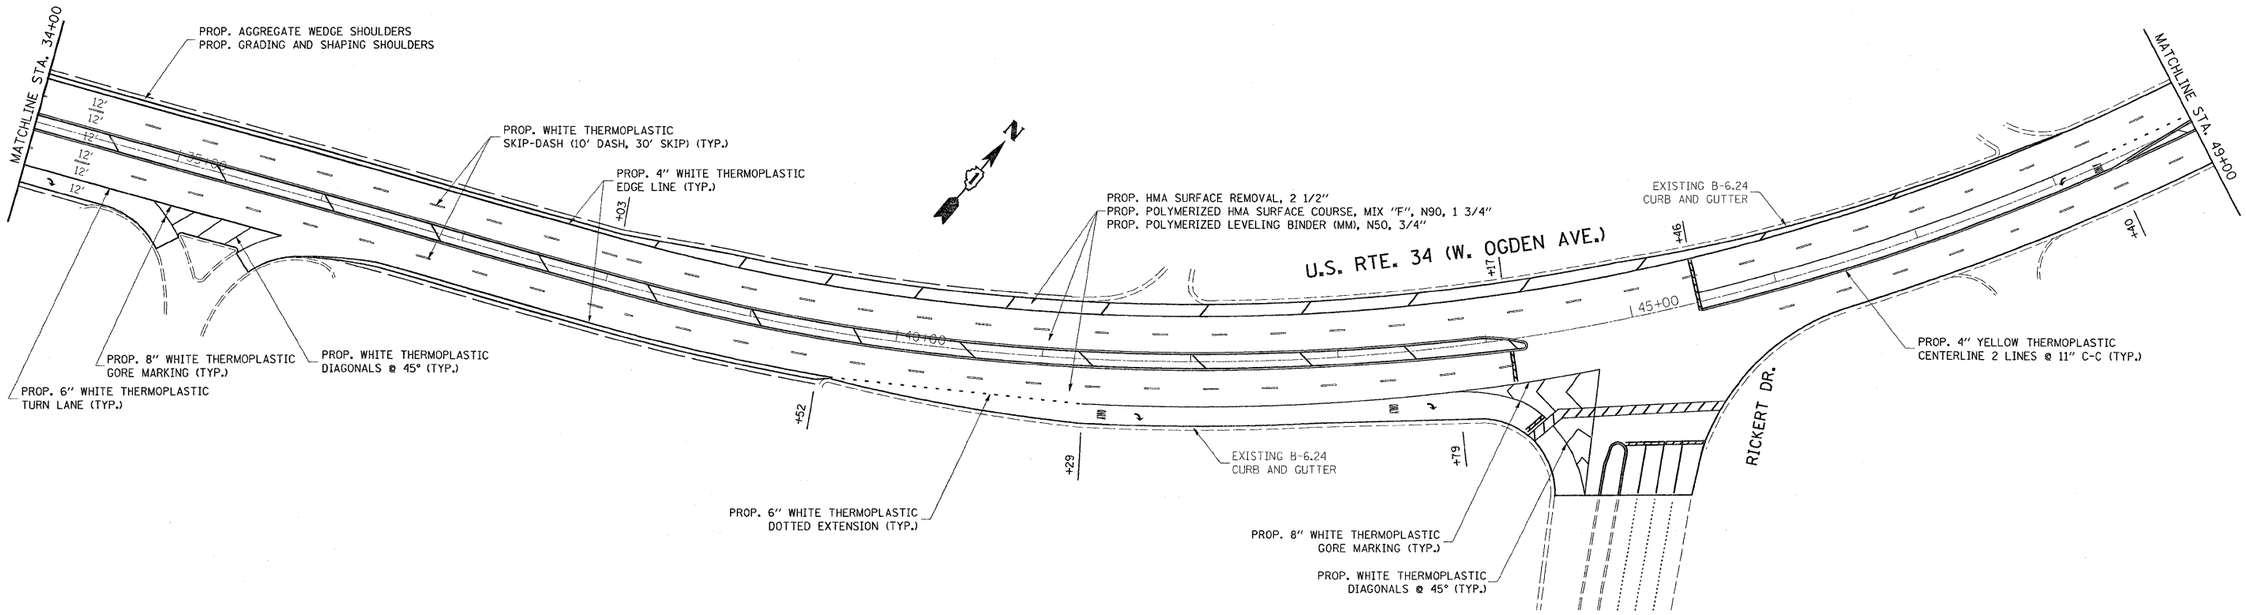

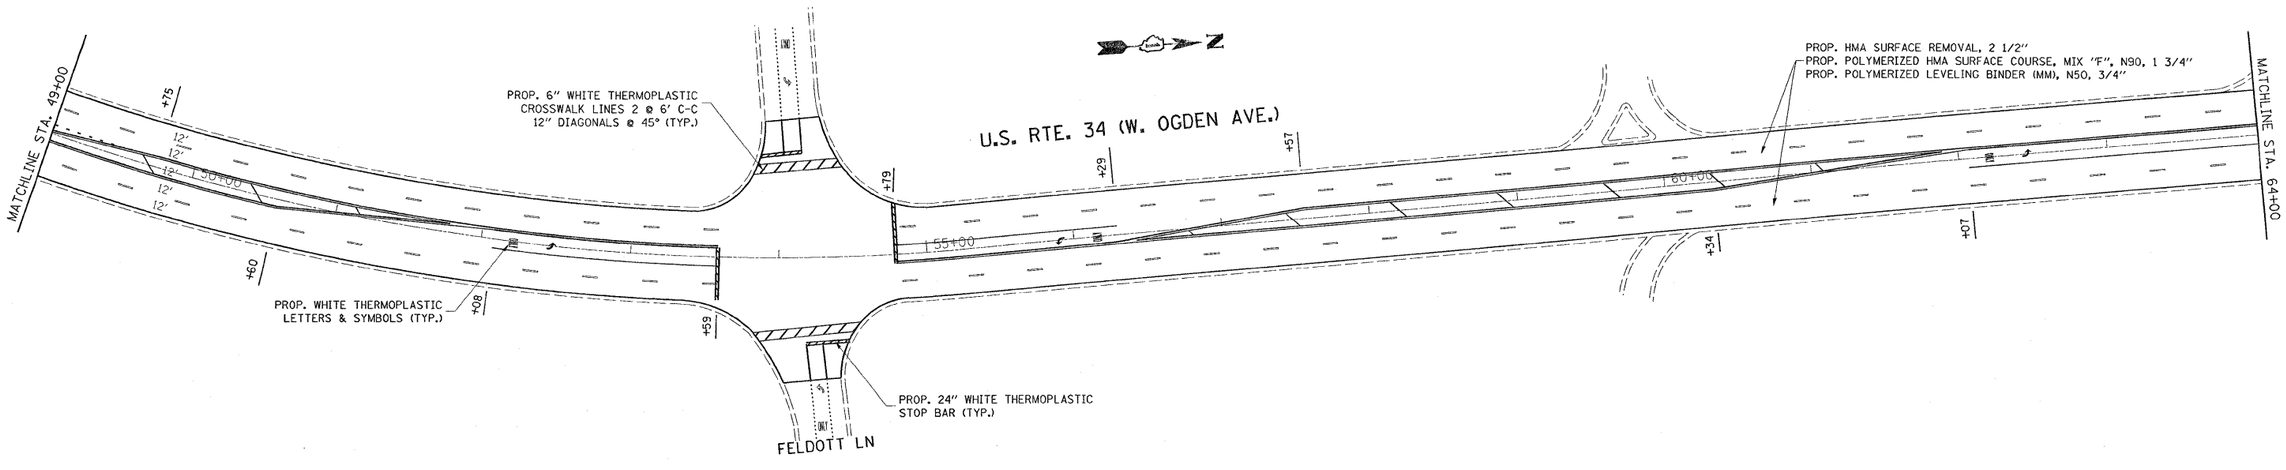

FILE NAME = c:\pw_work\pwidot\smithkl\d0142804\D176289-sht-plan.dgn	USER NAME = smithkl	DESIGNED -	REVISED -	STATE OF ILLINOIS DEPARTMENT OF TRANSPORTATION	U.S. ROUTE 34 BEAUMONT DR. TO RAYMOND DR.	F.A.P RTE.	SECTION	COUNTY	TOTAL SHEETS	SHEET NO.
		DRAWN -	REVISED -			311	652 (X & X-1) RS-5	DUPAGE	27	7
	PLOT SCALE = 50.0000 ' / IN.	CHECKED -	REVISED -					CONTRACT NO. 60H64		
	PLOT DATE = 6/30/2009	DATE -	REVISED -		SCALE: SHEET NO. OF SHEETS STA. TO STA.		ILLINOIS FED. AID PROJECT			