TRAFFIC SIGNAL LEGEND

	PROPOSED	EXISTING
DETECTOR LOOP	□	⬚
SIGNAL HEAD		⊳
C.S. CONDUIT IN TRENCH OR PUSHED	- - -	———
SIGNAL HEAD WITH BACKPLATE		+⊳
RACEWAY FOR MAGNETIC DETECTOR, TYPE I OR II		═══ "E"
VEHICLE DETECTOR, NON-COMPENSATED MAGNETIC TYPE		⊏—

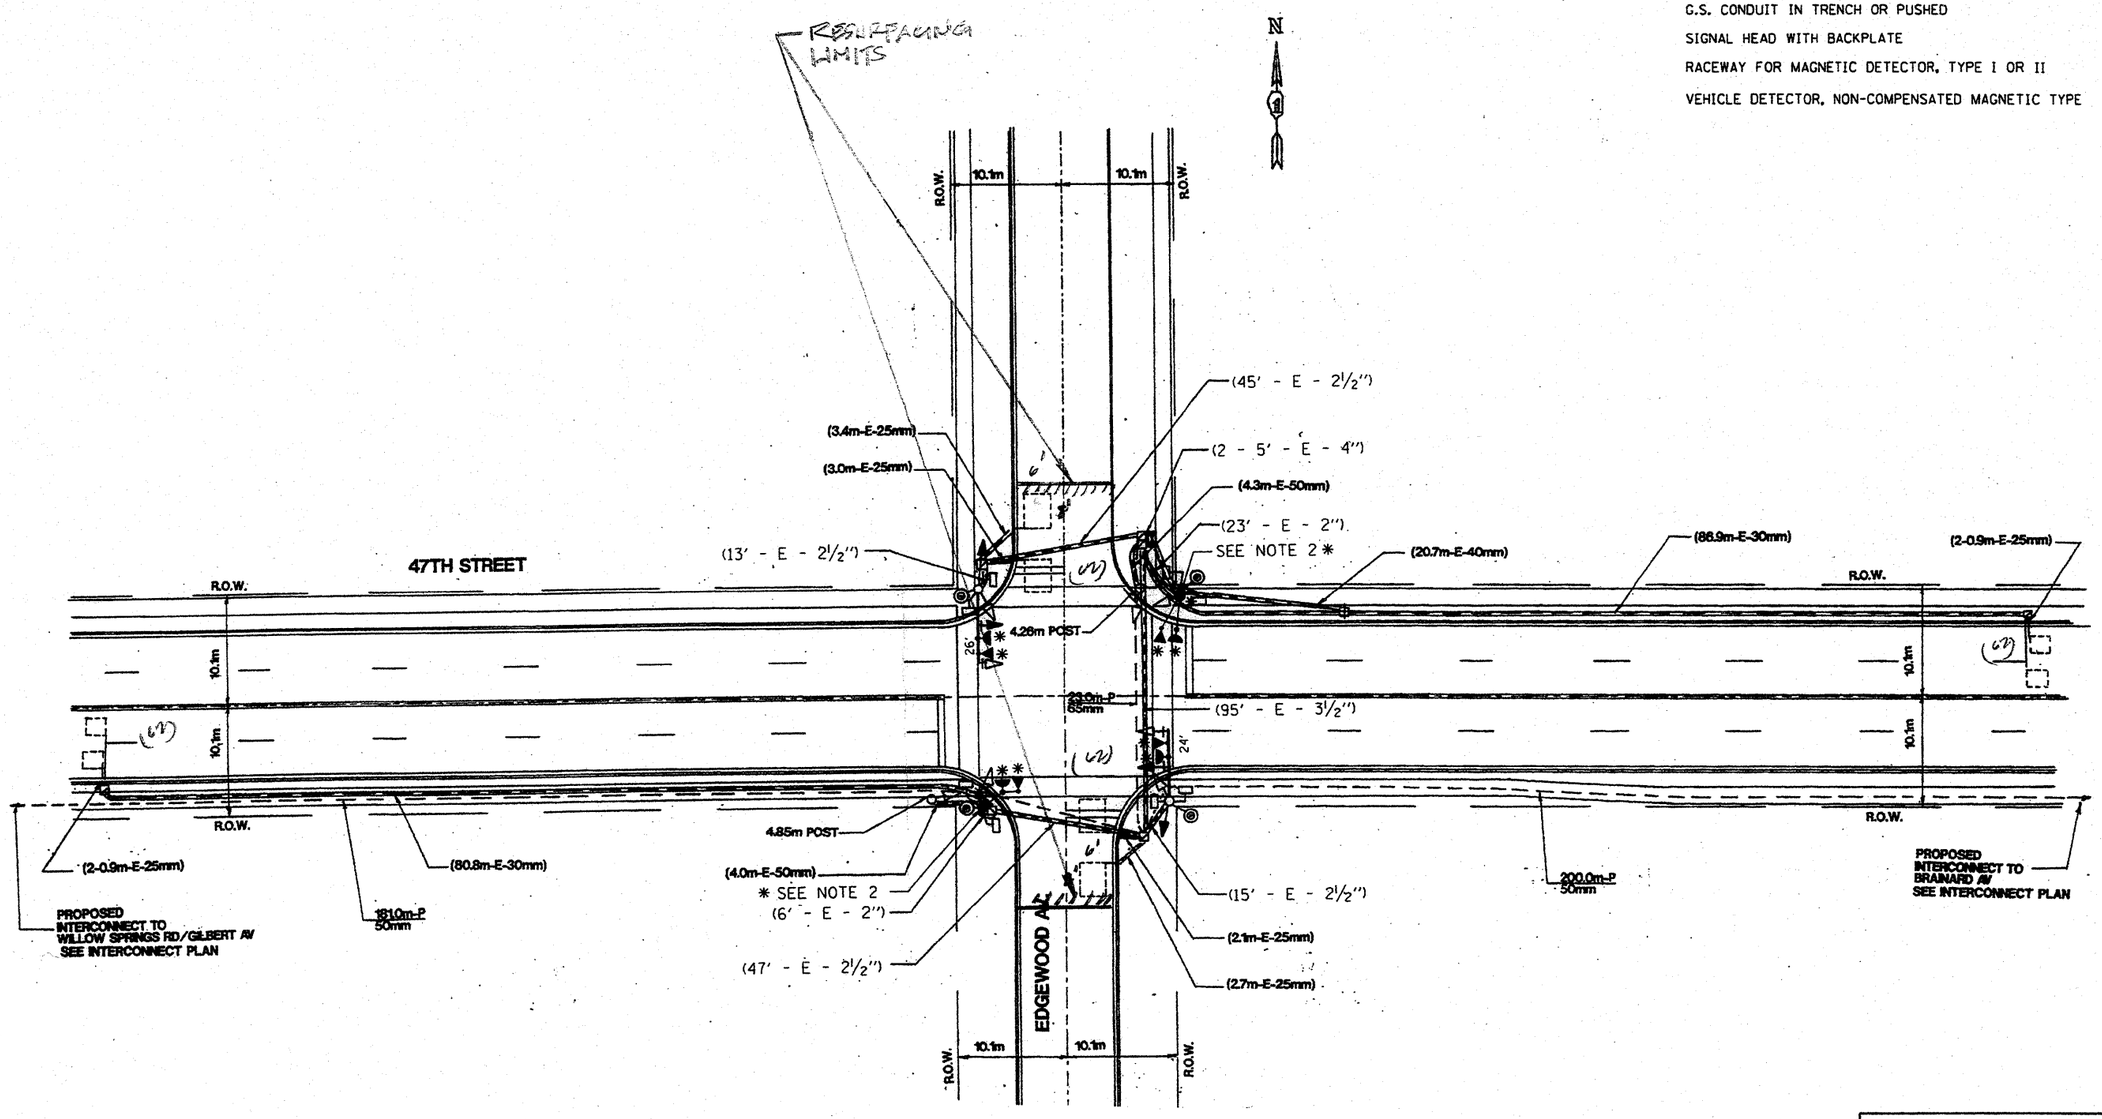

THIS PLAN IS FOR THE SOLE PURPOSE OF DETECTOR LOOP REPLACEMENTS ONLY

REPLACE ALL DETECTOR LOOPS AS SHOWN
(WITHIN THE RESURFACING LIMITS)

CODE	QUANTITY	UNIT	ITEM
86600600	248	FOOT	DETECTOR LOOP, REPLACEMENT

FILE NAME = c:\pw_work\PWIDOT\KANTHAPHIXAYBC\d0112614\traffic_legend_v7.dgn	USER NAME = kanthaphixaybc	DESIGNED - BCK	REVISED -
		DRAWN - BCK	REVISED -
	PLOT SCALE = 39.9360 ' / IN.	CHECKED - DAD	REVISED -
	PLOT DATE = 4/3/2009	DATE -	REVISED -

STATE OF ILLINOIS
DEPARTMENT OF TRANSPORTATION

DISTRICT ONE - DETECTOR LOOP REPLACEMENT
47TH STREET @ EDGEWOOD AV.

SCALE: NONE | SHEET NO. OF SHEETS | STA. | TO STA.

F.A.U. RTE.	SECTION	COUNTY	TOTAL SHEETS	SHEET NO.
1488	3212 RS-3	COOK	27	14
		CONTRACT NO.		
FED. ROAD DIST. NO.	ILLINOIS	FED. AID PROJECT		