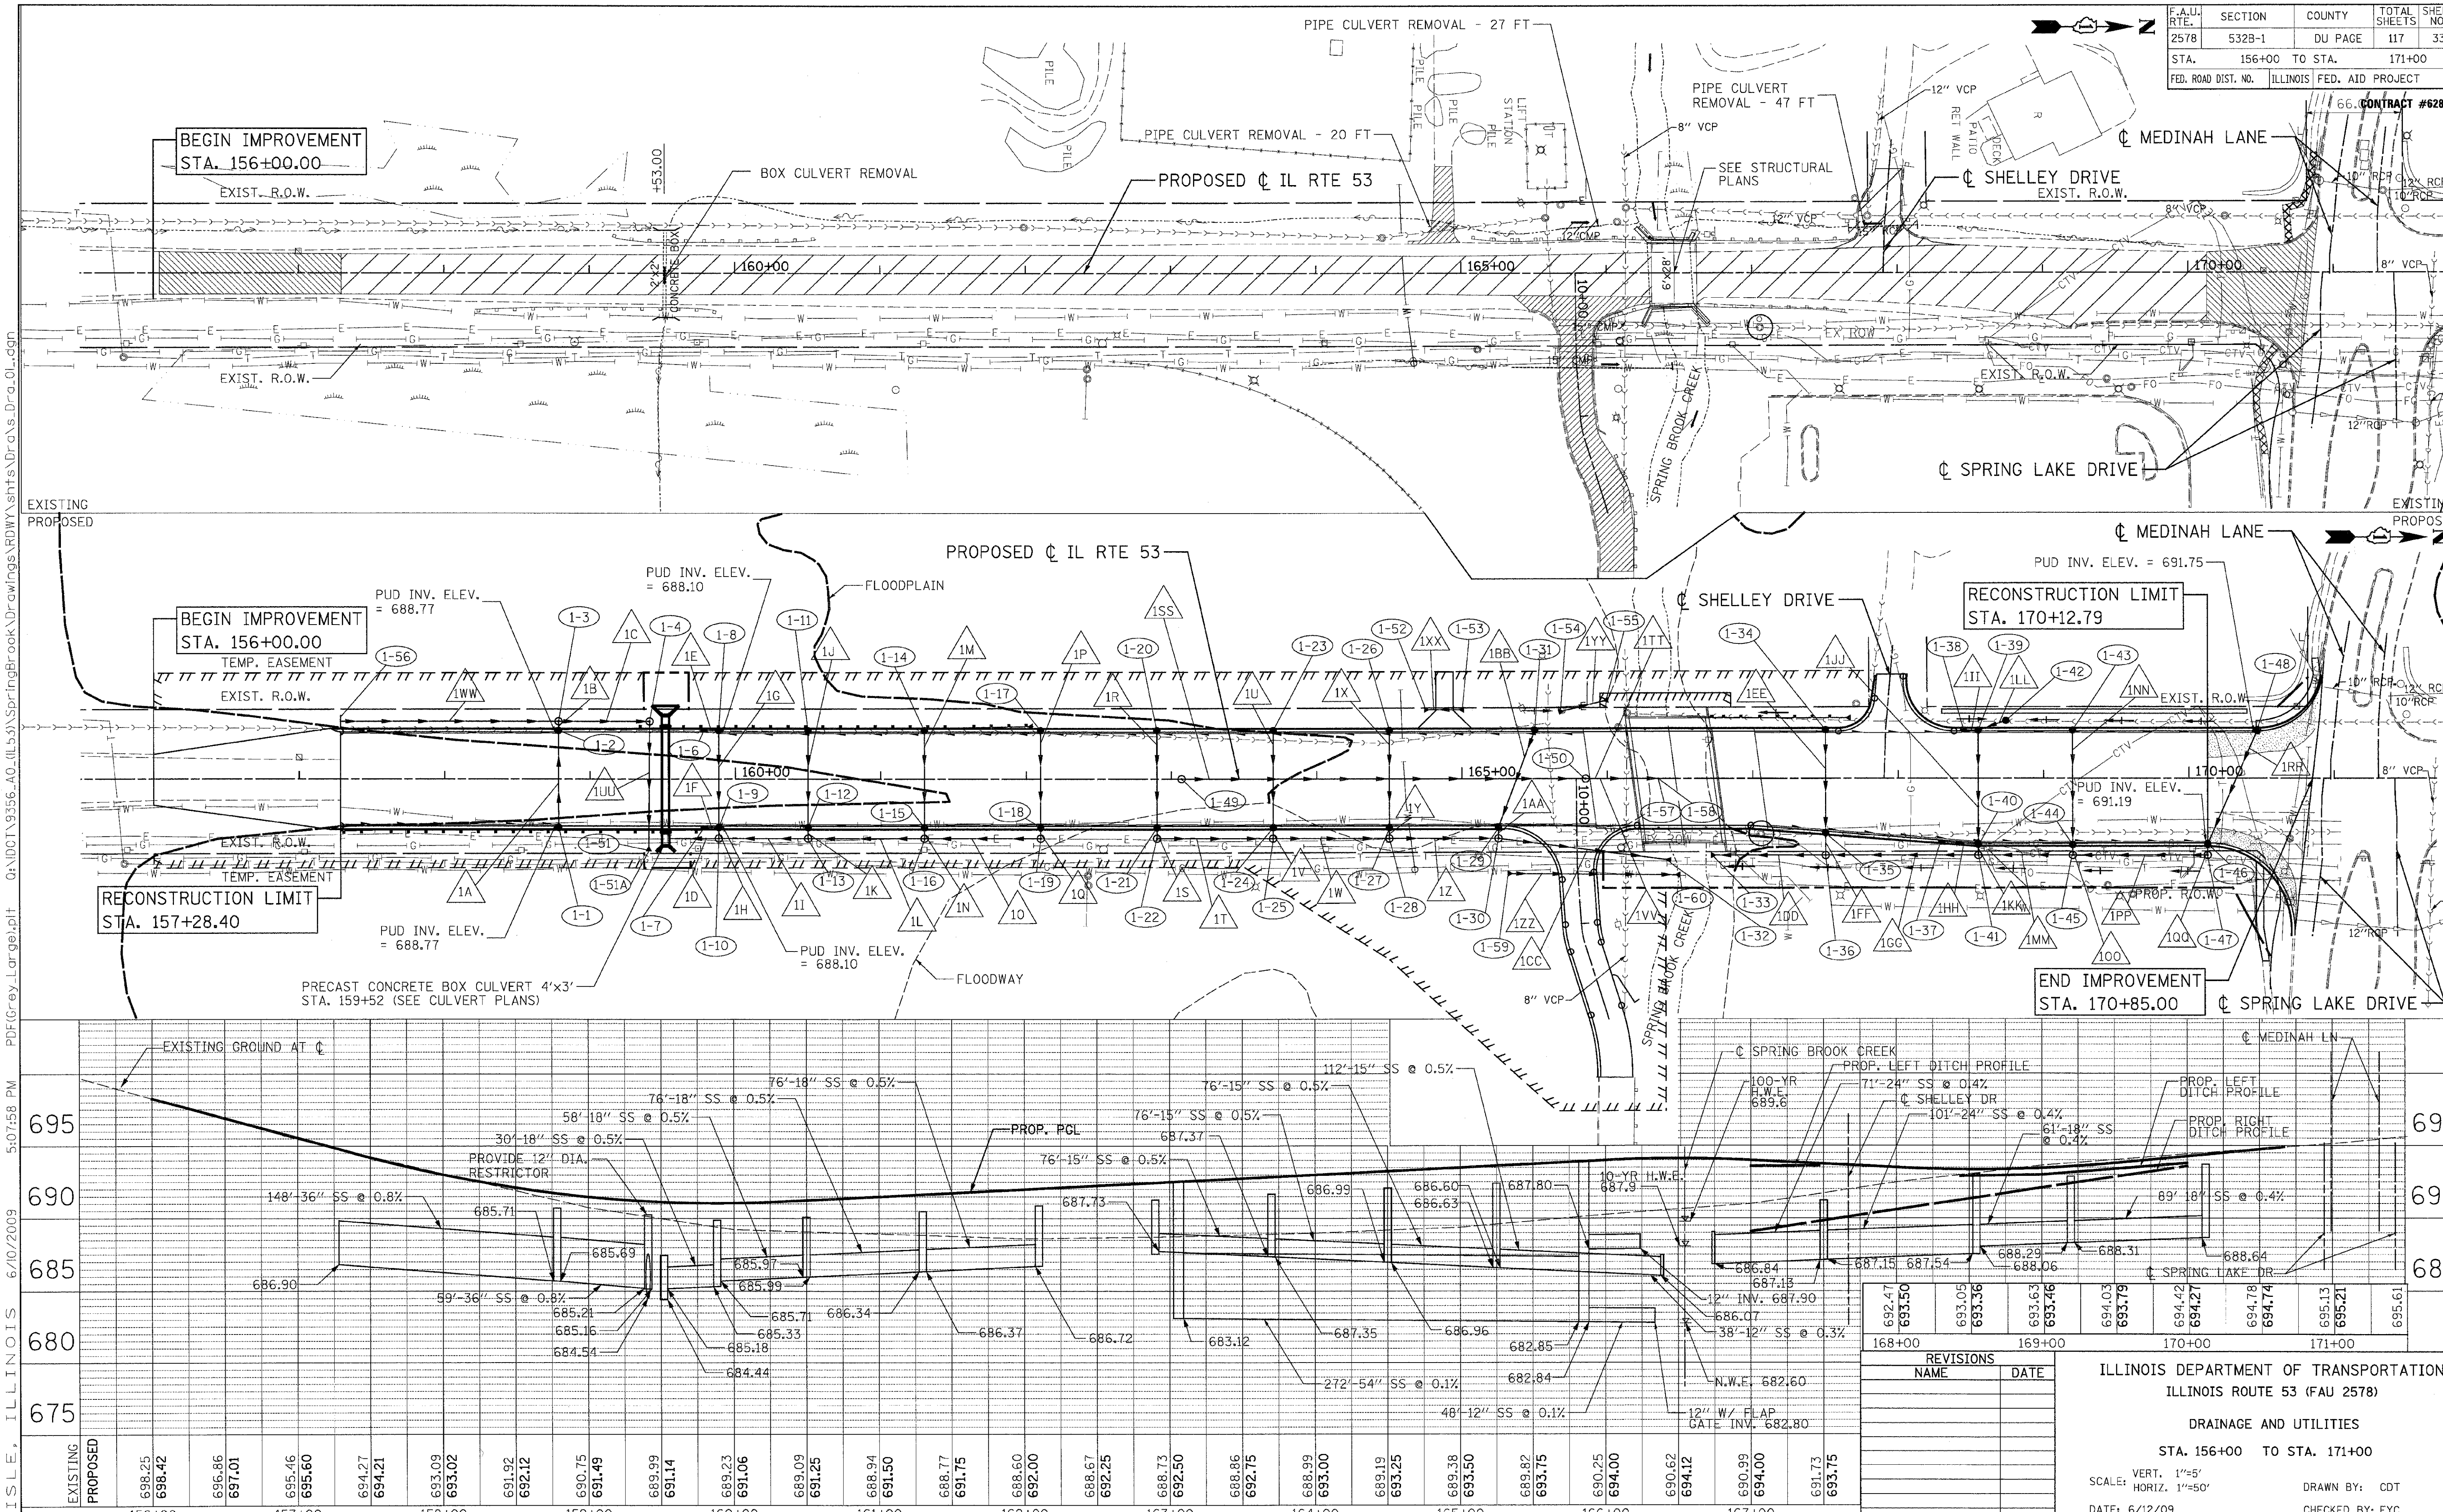

ILLINOIS DEPARTMENT OF TRANSPORTATION

ILLINOIS ROUTE 53 (FAU 2578)

DRAINAGE AND UTILITIES

STA. 156+00 TO STA. 171+00

SCALE: VERT. 1"=5' HORIZ. 1"=50'

DRAWN BY: CDT

DATE: 6/12/09

CHECKED BY: EYC

DU 1 OF 2

tkoeppen(Rdwy_Lisle) 6/10/2009 5:07:58 PM PDF(Grey_Large).plt Q:\IDOT\9356_AO_(IL53)\SpringBrook\Drawings\RDWY\shts\Dra\s_Dra_01.dgn