F.A.U. RTE.	SECTION	COUNTY	TOTAL SHEETS	SHEET NO.
2578	532B	DUPAGE	117	116
STA. 10+60.49 TO 11+16.66				
FED. ROAD DIST. NO. 1	ILLINOIS	FED. AID PROJECT		

CONTRACT #62881

FINAL SURVEY — NOTE BOOK — NO. — SURVEYED — PLOTTED — TRIANGULATE — AREAS — AREAS CHECKED — BY — DATE

ORIGINAL SURVEY — NOTE BOOK — NO. — SURVEYED — PLOTTED — TRIANGULATE — AREAS — AREAS CHECKED — BY — DATE

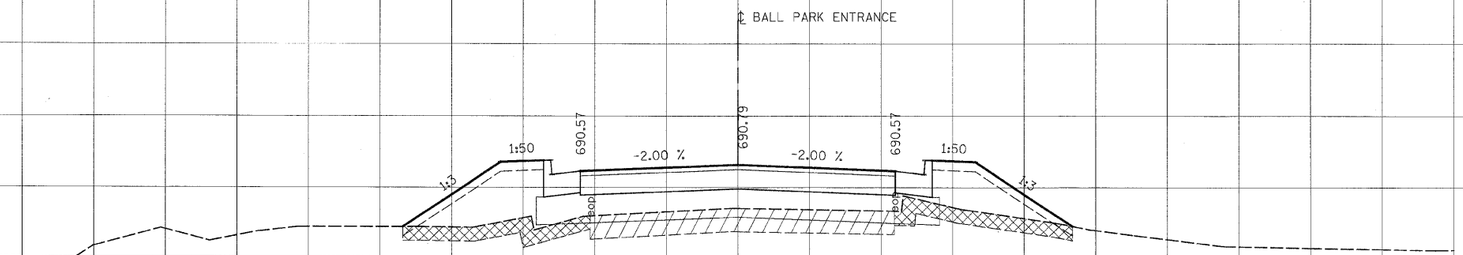

11 + 16.66

STAGE 1

11+16.66	CUT	0.00
	FILL	39.63

ALL UNITS ARE SQ FT

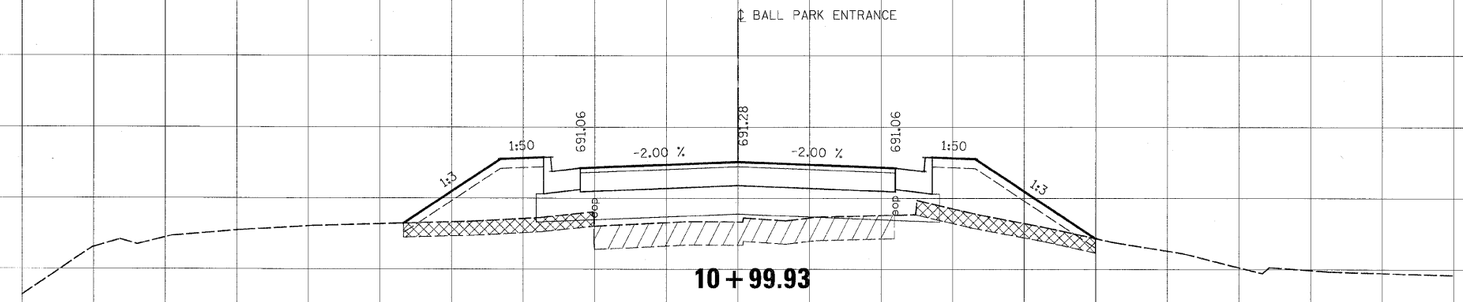

10 + 99.93

STAGE 1

10+99.93	CUT	0.00
	FILL	50.42

ALL UNITS ARE SQ FT

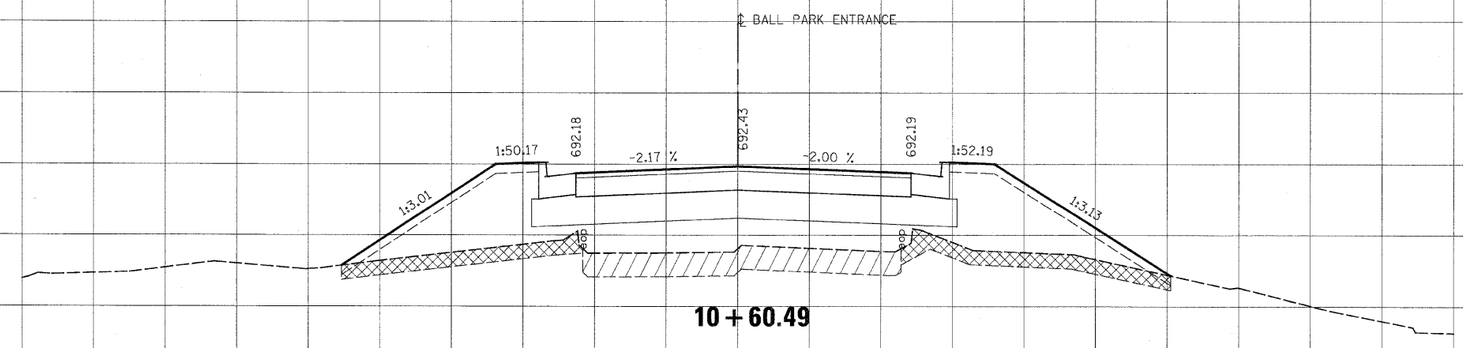

10 + 60.49

STAGE 1

10+60.49	CUT	0.00
	FILL	103.14

ALL UNITS ARE SQ FT

REMOVAL AND DISPOSAL OF UNSUITABLE MATERIAL

PAVEMENT REMOVAL

SCALE: 1"=10' HORIZ.
1"=5' VERT.

BALL PARK ENTRANCE

PATRICK ENGINEERING INC.
LISLE, ILLINOIS