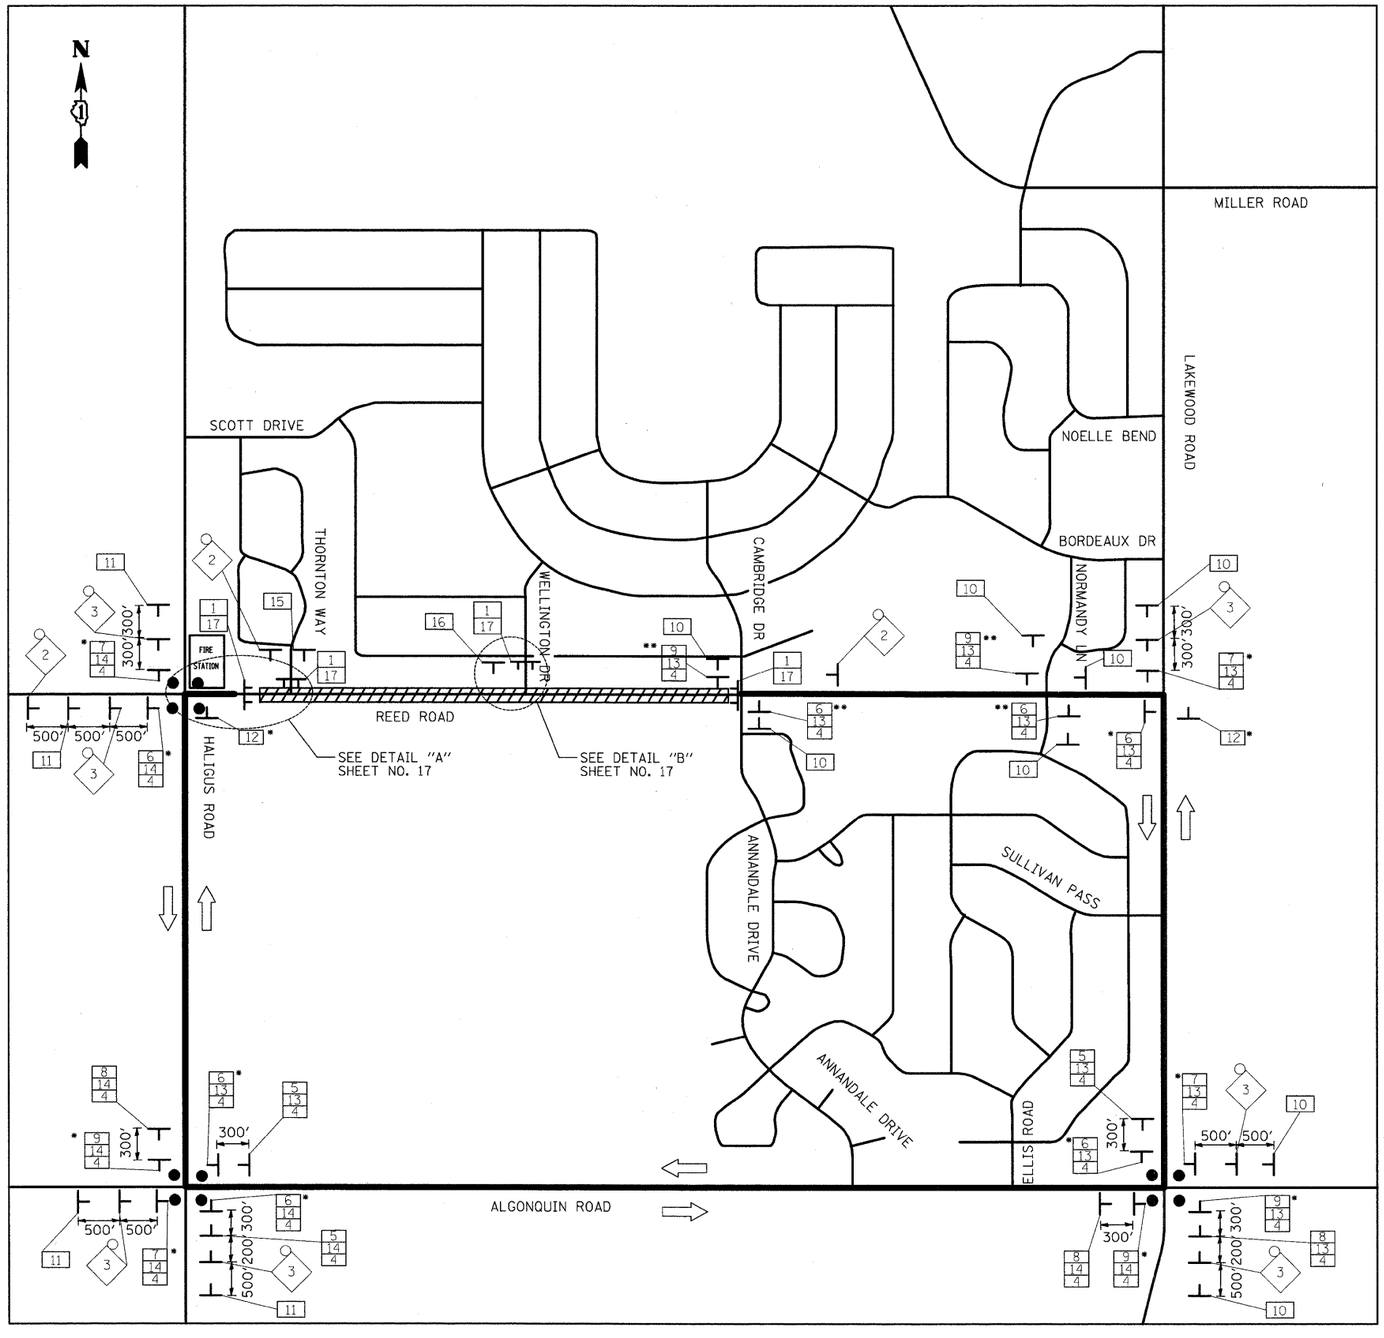

LEGEND

- DETOUR ROUTE DIRECTION
- TYPE III BARRICADE WITH AMBER FLASHING LIGHTS
- WORK ZONE
- DETOUR ROUTE
- SIGN POST
- 48" X 48" CONSTRUCTION WARNING SIGN WITH AMBER FLASHING LIGHT (NUMBER DENOTES TYPE)
- M4-9 SERIES DETOUR SIGN WITH ROAD NAME & DIRECTION PLATES (NUMBER DENOTES TYPE)
- OTHER DETOUR SIGN (NUMBER DENOTES TYPE)
- SIGNALIZED INTERSECTION

NOTES

* PLACE AT INTERSECTION

** PLACE AT INTERSECTION AND SPACE EACH FOLLOWING SIGN 100' APART

SCHEDULE OF SIGNS

SIGN NO.		SIGN TYPE
1	ROAD CLOSED	R11-2(W)-4032
2	ROAD CLOSED AHEAD	W20-2(O)-48
3	DETOUR 500 FT	W20-2(O)-48
4	Reed Road	W17-1100-2412
5	DETOUR	M4-9R(O)-3030
6	DETOUR	M4-9R(O)-3024
7	DETOUR	M4-9(O)-3030
8	DETOUR	M4-9L(O)-3030
9	DETOUR	M4-9L(O)-3024
10	REED RD CLOSED ANNANDALE DR TO THORTON WAY	SPECIAL(O)-3642
11	REED RD CLOSED THORTON WAY TO ANNANDALE DR	SPECIAL(O)-3642
12	END DETOUR	M4-8a(O)-2418
13	WEST	M3-2(O)-2412
14	EAST	M3-2(O)-2412
15	REED RD CLOSED ANNANDALE DR TO THORNTON WAY USE HALIGUS ROAD	SPECIAL(O)-3648
16	REED RD CLOSED ANNANDALE DR TO THORNTON WAY USE CAMBRIDGE DR	SPECIAL(O)-3648
17	SIDEWALK CLOSED	R9-9(O)-3018

FILE NAME =	USER NAME = eda	DESIGNED - EAD	REVISED -
		DRAWN - EDS	REVISED -
	PLOT SCALE = 400.0000 ' / IN.	CHECKED - EAD	REVISED -
	PLOT DATE = 4/30/2009	DATE - 5/1/09	REVISED -

STATE OF ILLINOIS
DEPARTMENT OF TRANSPORTATION

DETOUR PLAN - REED ROAD

SCALE: N.T.S. | SHEET NO. 2 OF 2 SHEETS | STA. | TO STA.

F.A.U. RTE.	SECTION	COUNTY	TOTAL SHEETS	SHEET NO.
4075	08-00032-00-RS	MCHENRY	49	18
		CONTRACT NO. 63193		
FED. ROAD DIST. NO.	ILLINOIS	FED. AID PROJECT		