NOTES:
1. EXISTING PAVEMENT TO BE REMOVED FROM EDGE OF PAVEMENT TO EDGE OF PAVEMENT AS SHOWN ON THE TYPICAL SECTIONS. AGGREGATE SHOULDER REMOVAL SHALL BE PAID FOR AS "EARTH EXCAVATION".
2. TRIM, SAW, OR OTHERWISE REMOVE ANY LOOSE, CRACKED OR UNSOUND EXISTING PAVEMENT TO PROVIDE A CLEAN FULL-DEPTH EDGE OF PAVEMENT SUBJECT TO APPROVAL OF THE MCHENRY COUNTY DIVISION OF TRANSPORTATION (COST INCLUDED IN THE COST OF THE HOT-MIX ASPHALT BEING PLACED).
3. THE BUTT JOINT REMOVAL SHALL BE PAID FOR AS "HOT-MIX ASPHALT SURFACE REMOVAL - BUTT JOINT" AND THE REPLACEMENT WILL BE FOR AS "HOT-MIX ASPHALT SURFACE COURSE".
4. TAPER THE PROPOSED AGGREGATE AND BITUMINOUS SHOULDERS 150' TO MEET THE PROPOSED WASTE TRANSFER FACILITY OMISSION SECTION.

PROJECT OMISSION
STA. 34+03 TO STA. 54+53
WASTE MANAGEMENT OF ILLINOIS
VIRGINIA ROAD TRANSFER FACILITY
(BY OTHERS)

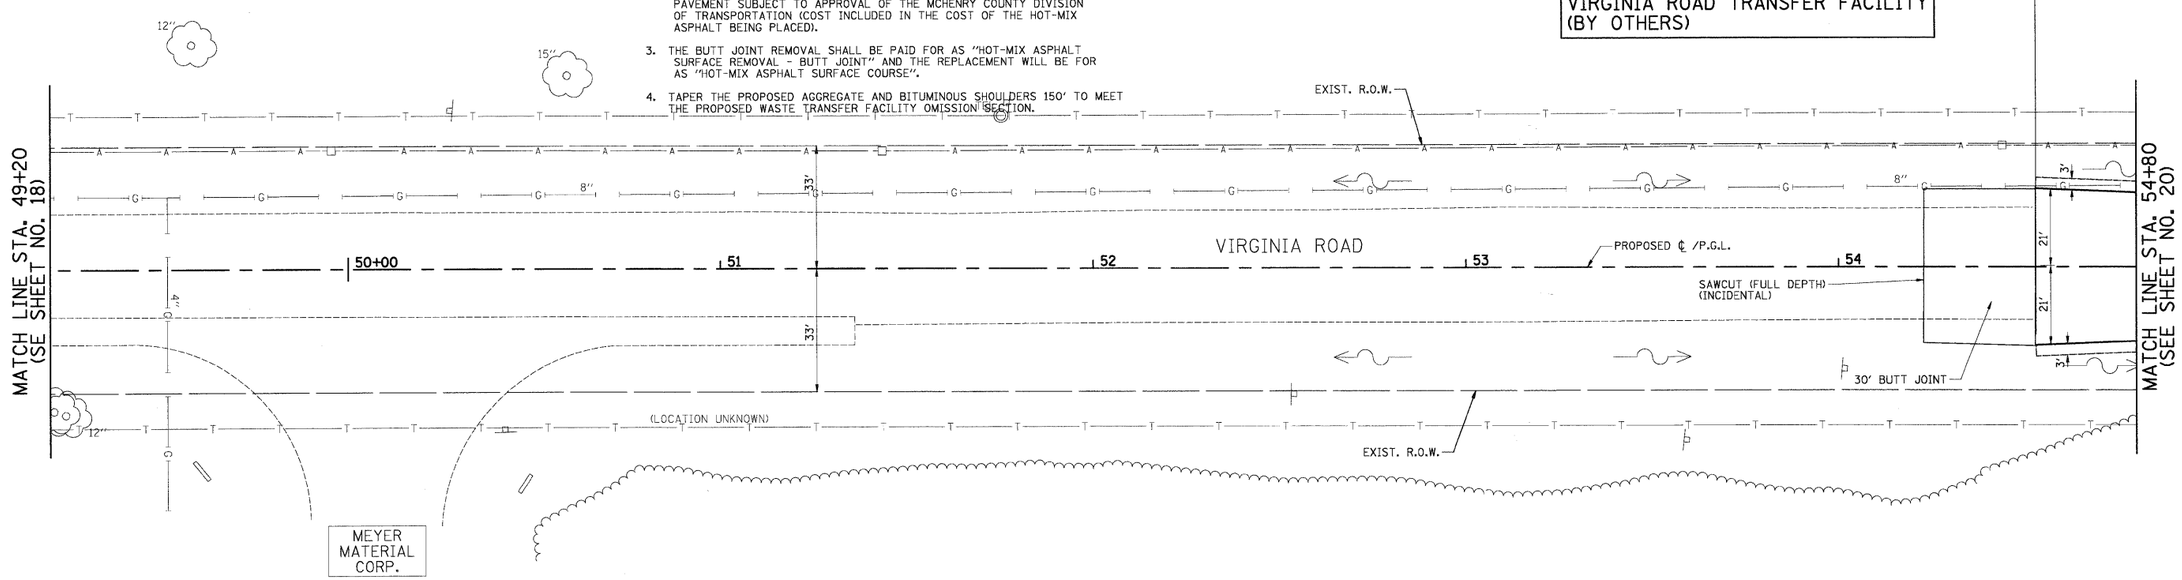

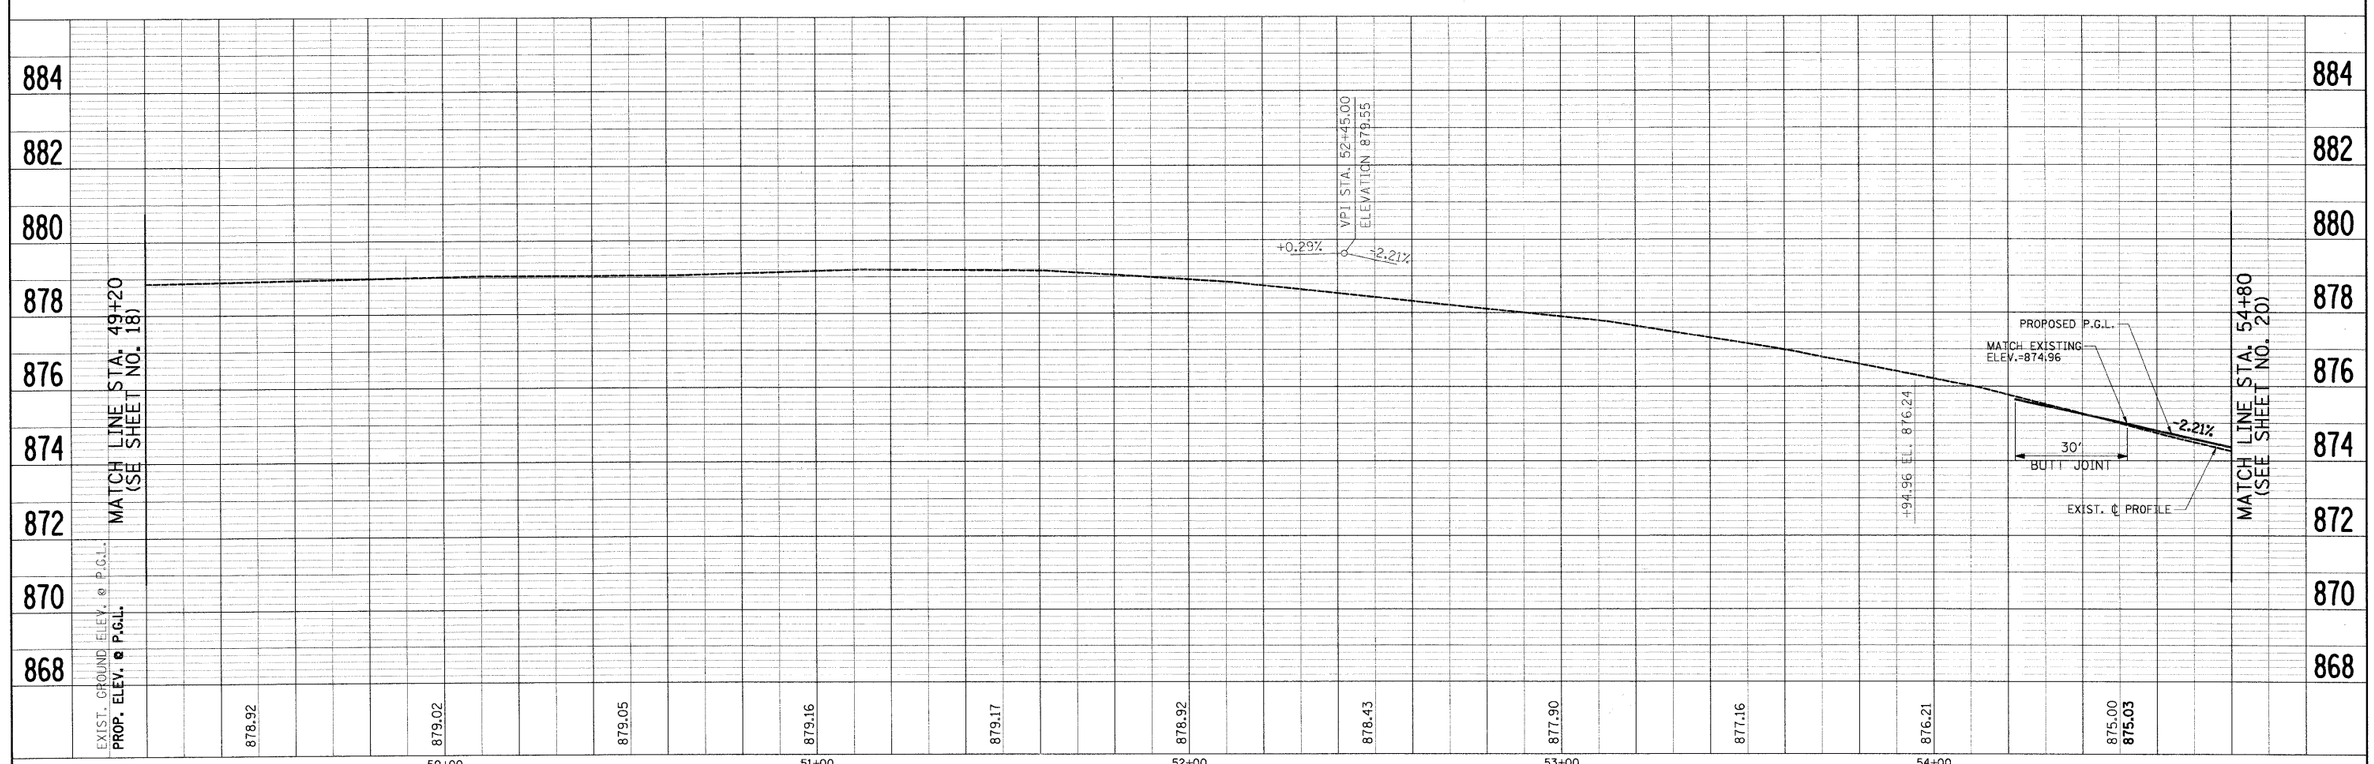

PLAN
SURVEYED
PLATTED
ALIGNMENT CHECKED
BY
DATE
NOTE BOOK
NO.
PLOTTED
CHECKED
END FILE NAME

PROFILE
SURVEYED
PLATTED
GRADES CHECKED
B.M. NOTED
NOTE BOOK
NO.
STRUCTURE NOTATIONS CHKD
BY
DATE

FILE NAME = j:\2211\cad\sheet\2211-sht-pp8.dgn	USER NAME = ara	DESIGNED - RJD	REVISED -	STATE OF ILLINOIS DEPARTMENT OF TRANSPORTATION	PLAN & PROFILE VIRGINIA ROAD	F.A. RTE.	SECTION	COUNTY	TOTAL SHEETS / SHEET NO.
		DRAWN - ARA	REVISED -			0121	03-00362-00-PV	MCHENRY	54 / 19
	PLOT SCALE = 20.00 ' / IN.	CHECKED - GAB	REVISED -					CONTRACT NO. 63195	
	PLOT DATE = 5/27/2009	DATE - 5-28-09	REVISED -		SCALE: 1"=20' SHEET NO. 8 OF 15 SHEETS STA. 49+20 TO STA. 54+80	FED. ROAD DIST. NO.	ILLINOIS	FED. AID PROJECT: M-9003(255)	