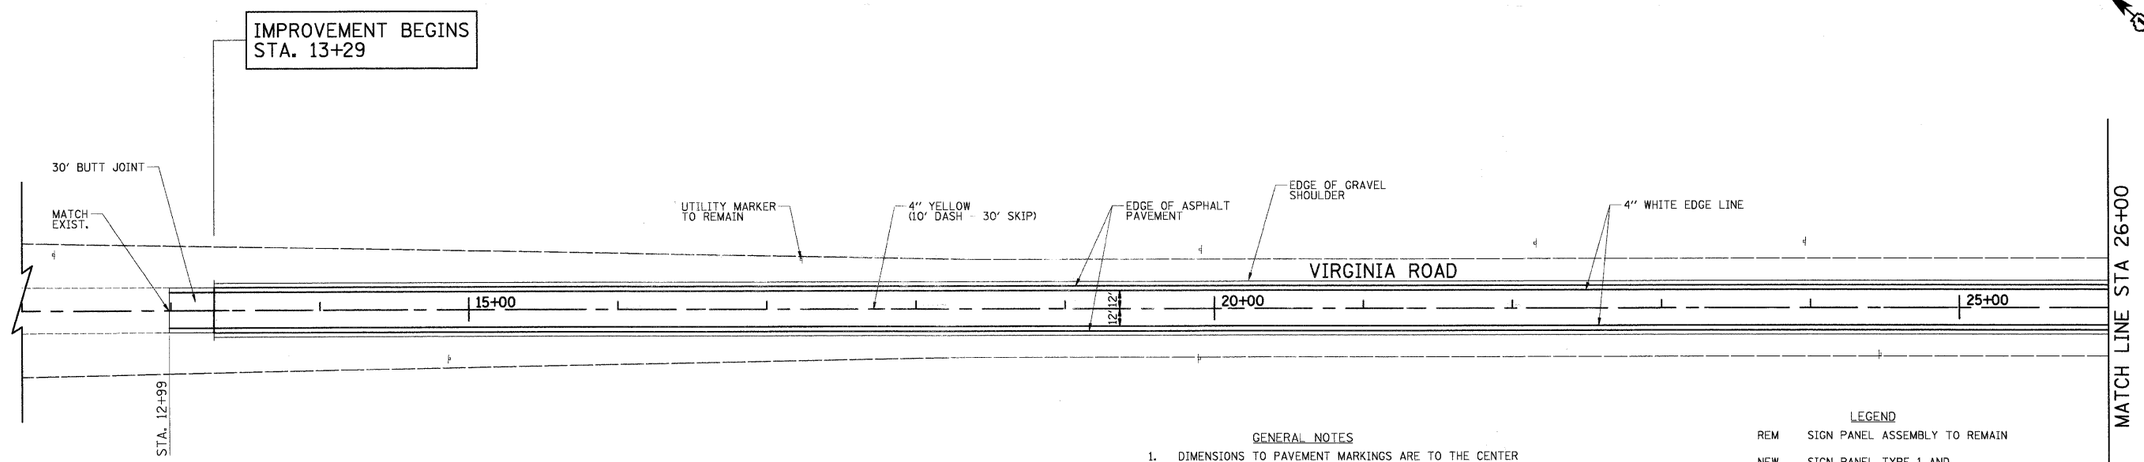

GENERAL NOTES

1. DIMENSIONS TO PAVEMENT MARKINGS ARE TO THE CENTER OF A SINGLE LINE OR THE CENTER OF GAP FOR A DOUBLE LINE.
2. SEE I.D.O.T. DETAIL TC-13 (SHEET NO. 37) FOR TURN LANE MARKING DETAILS.
3. ALL PERMANENT PAVEMENT MARKINGS SHALL BE THERMOPLASTIC UNLESS OTHERWISE INDICATED.
4. SEE SHEET NO. 3 FOR ADDITIONAL SIGNING REQUIREMENTS.
5. REMOVE ANY CONFLICTING RAISED/RECESSED REFLECTIVE PAVEMENT MARKERS WITHIN THE PROJECT LIMITS ON VIRGINIA ROAD.
6. INSTALL NEW RECESSED REFLECTIVE PAVEMENT MARKERS IN ACCORDANCE WITH I.D.O.T. DETAIL TC-11 (SHEET NO. 36).

LEGEND

REM	SIGN PANEL ASSEMBLY TO REMAIN
NEW	SIGN PANEL TYPE 1 AND TELESCOPING STEEL SIGN SUPPORT (SPECIAL)
REL E	RELOCATE SIGN PANEL ASSEMBLY, TYPE A AND EXISTING TELESCOPING STEEL SIGN SUPPORT
REL N	RELOCATE SIGN PANEL ASSEMBLY, TYPE A AND NEW TELESCOPING STEEL SIGN SUPPORT (SPECIAL)
	EXISTING SIGN
	PROPOSED SIGN
	PROPOSED WHITE LETTERS AND SYMBOLS

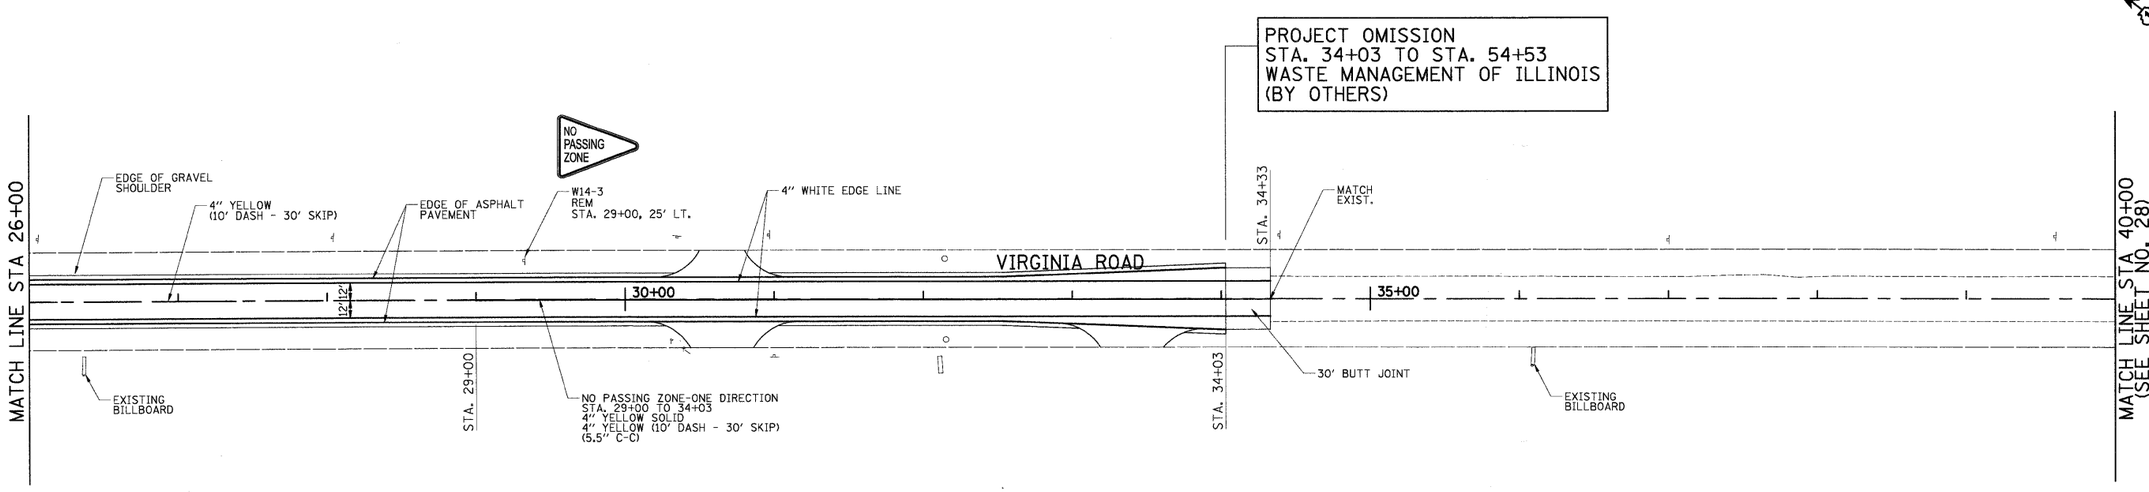

FILE NAME = j:\2211\cad\sheet\2211-sht-sign-stripe1.dgn	USER NAME = ara	DESIGNED - RJD	REVISED -
		DRAWN - ARA	REVISED -
	PLOT SCALE = 50.00 ' / IN.	CHECKED - GAB	REVISED -
	PLOT DATE = 5/27/2009	DATE - 5-28-09	REVISED -

STATE OF ILLINOIS
DEPARTMENT OF TRANSPORTATION

STRIPING AND SIGNING PLAN
VIRGINIA ROAD

SCALE: 1"=50' | SHEET NO. 1 OF 3 SHEETS | STA. 13+29 TO STA. 40+00

F.A. RTE.	SECTION	COUNTY	TOTAL SHEETS	SHEET NO.
0121	03-00362-00-PV	MCHENRY	54	27
		CONTRACT NO. 63195		

FED. ROAD DIST. NO. | ILLINOIS | FED. AID PROJECT: M-9003(255)